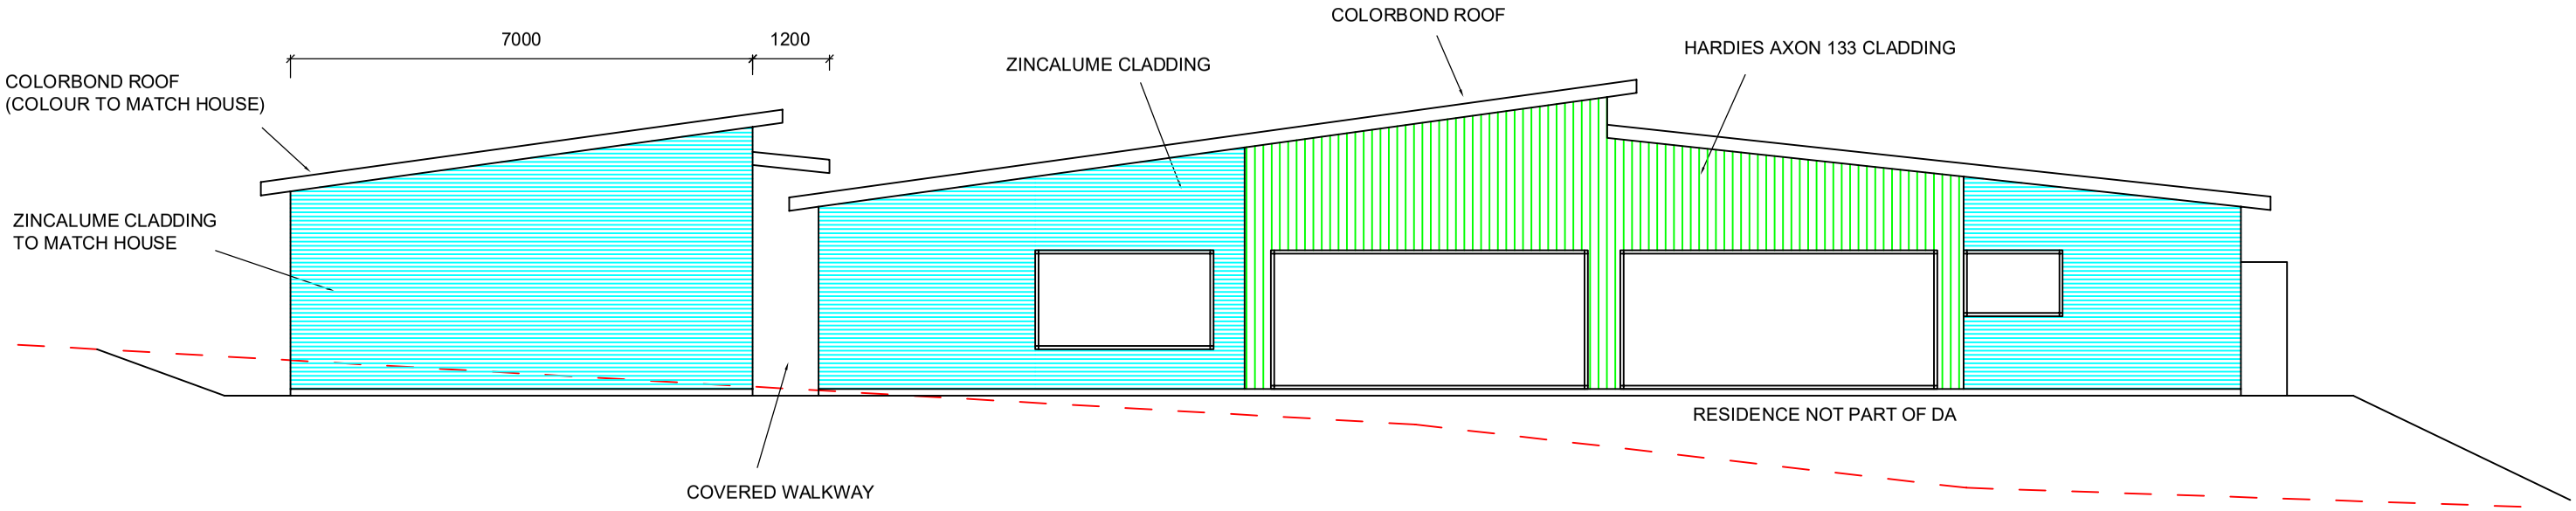

NORTH ELEVATION

ALL TIMBER FRAMING, BRACING AND TIE DOWNS
TO COMPLY TO THE RESIDENTIAL TIMBER FRAMED
CONSTRUCTION CODE AS 1684.2

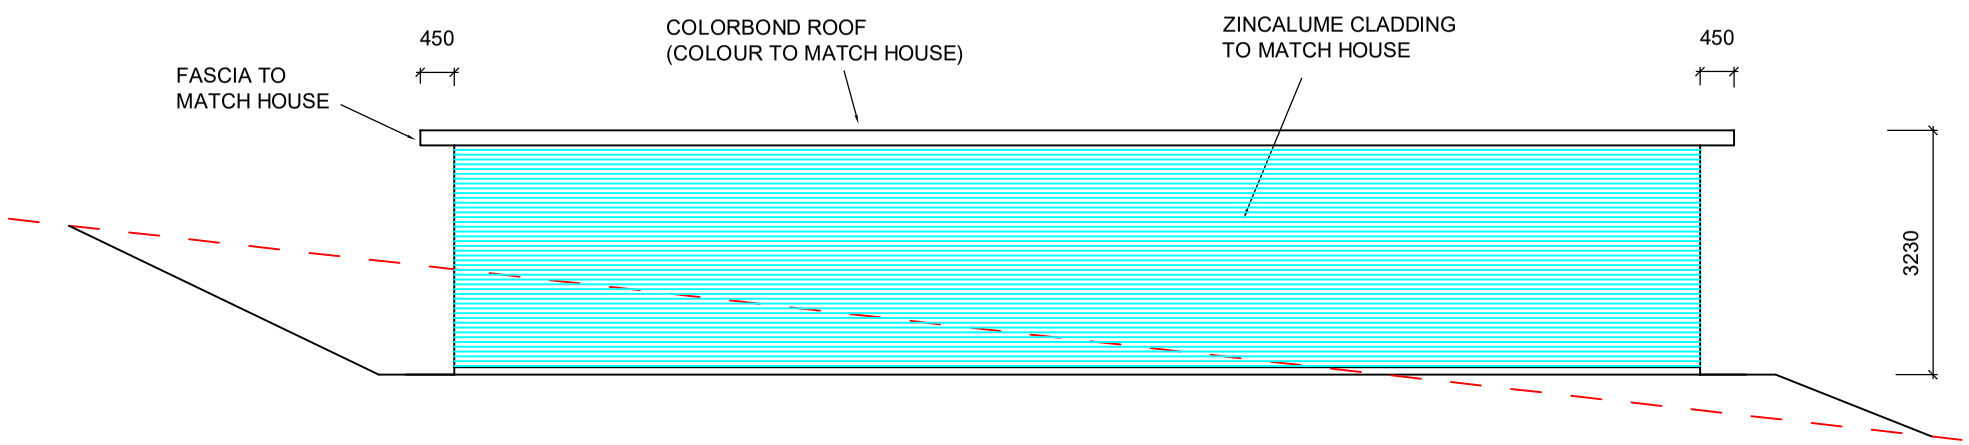

EAST ELEVATION

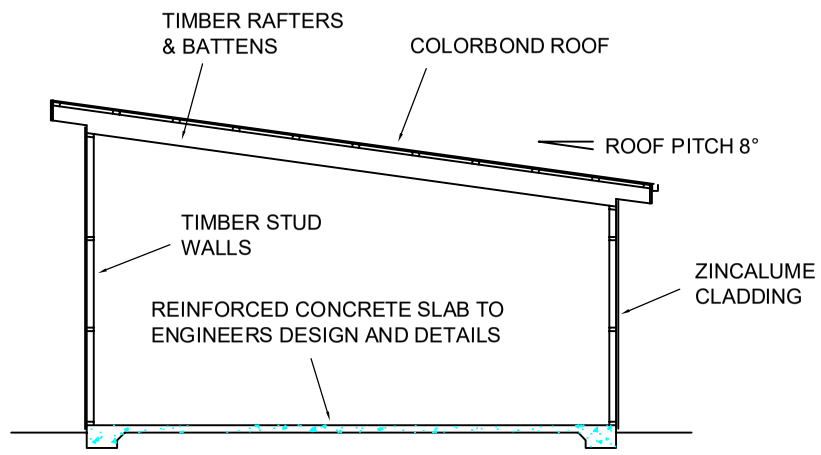

TYPICAL SECTION

0 1 2 3 4 5
metres
SCALE 1:100

PROPOSED SHED 16 WHEELER AVENUE TATHRA LOT 14 DP 1249961	***ELEVATIONS*** DRAWING NO: DA03 DATE: 2/2/2023	4 OF 4	N
FOR: MARTIN DAVIS & MARY-LOU DIXON DRAWN BY MARTIN DAVIS LANDSCAPE ARCHITECT PH. 0417592971			