Cattalini - 55A Edeline St Spearwood

0411 552448 tony.catt@hotmail.com

This information is provided by the City of Cockburn

planning

Colour Surfmist

Length 4750
Width 3900 (frame)
Roof Width 3500

Wall Fit

Roof sheets to end 500mm off Boundary

Posts Near Boundary

2 or 3 as required.

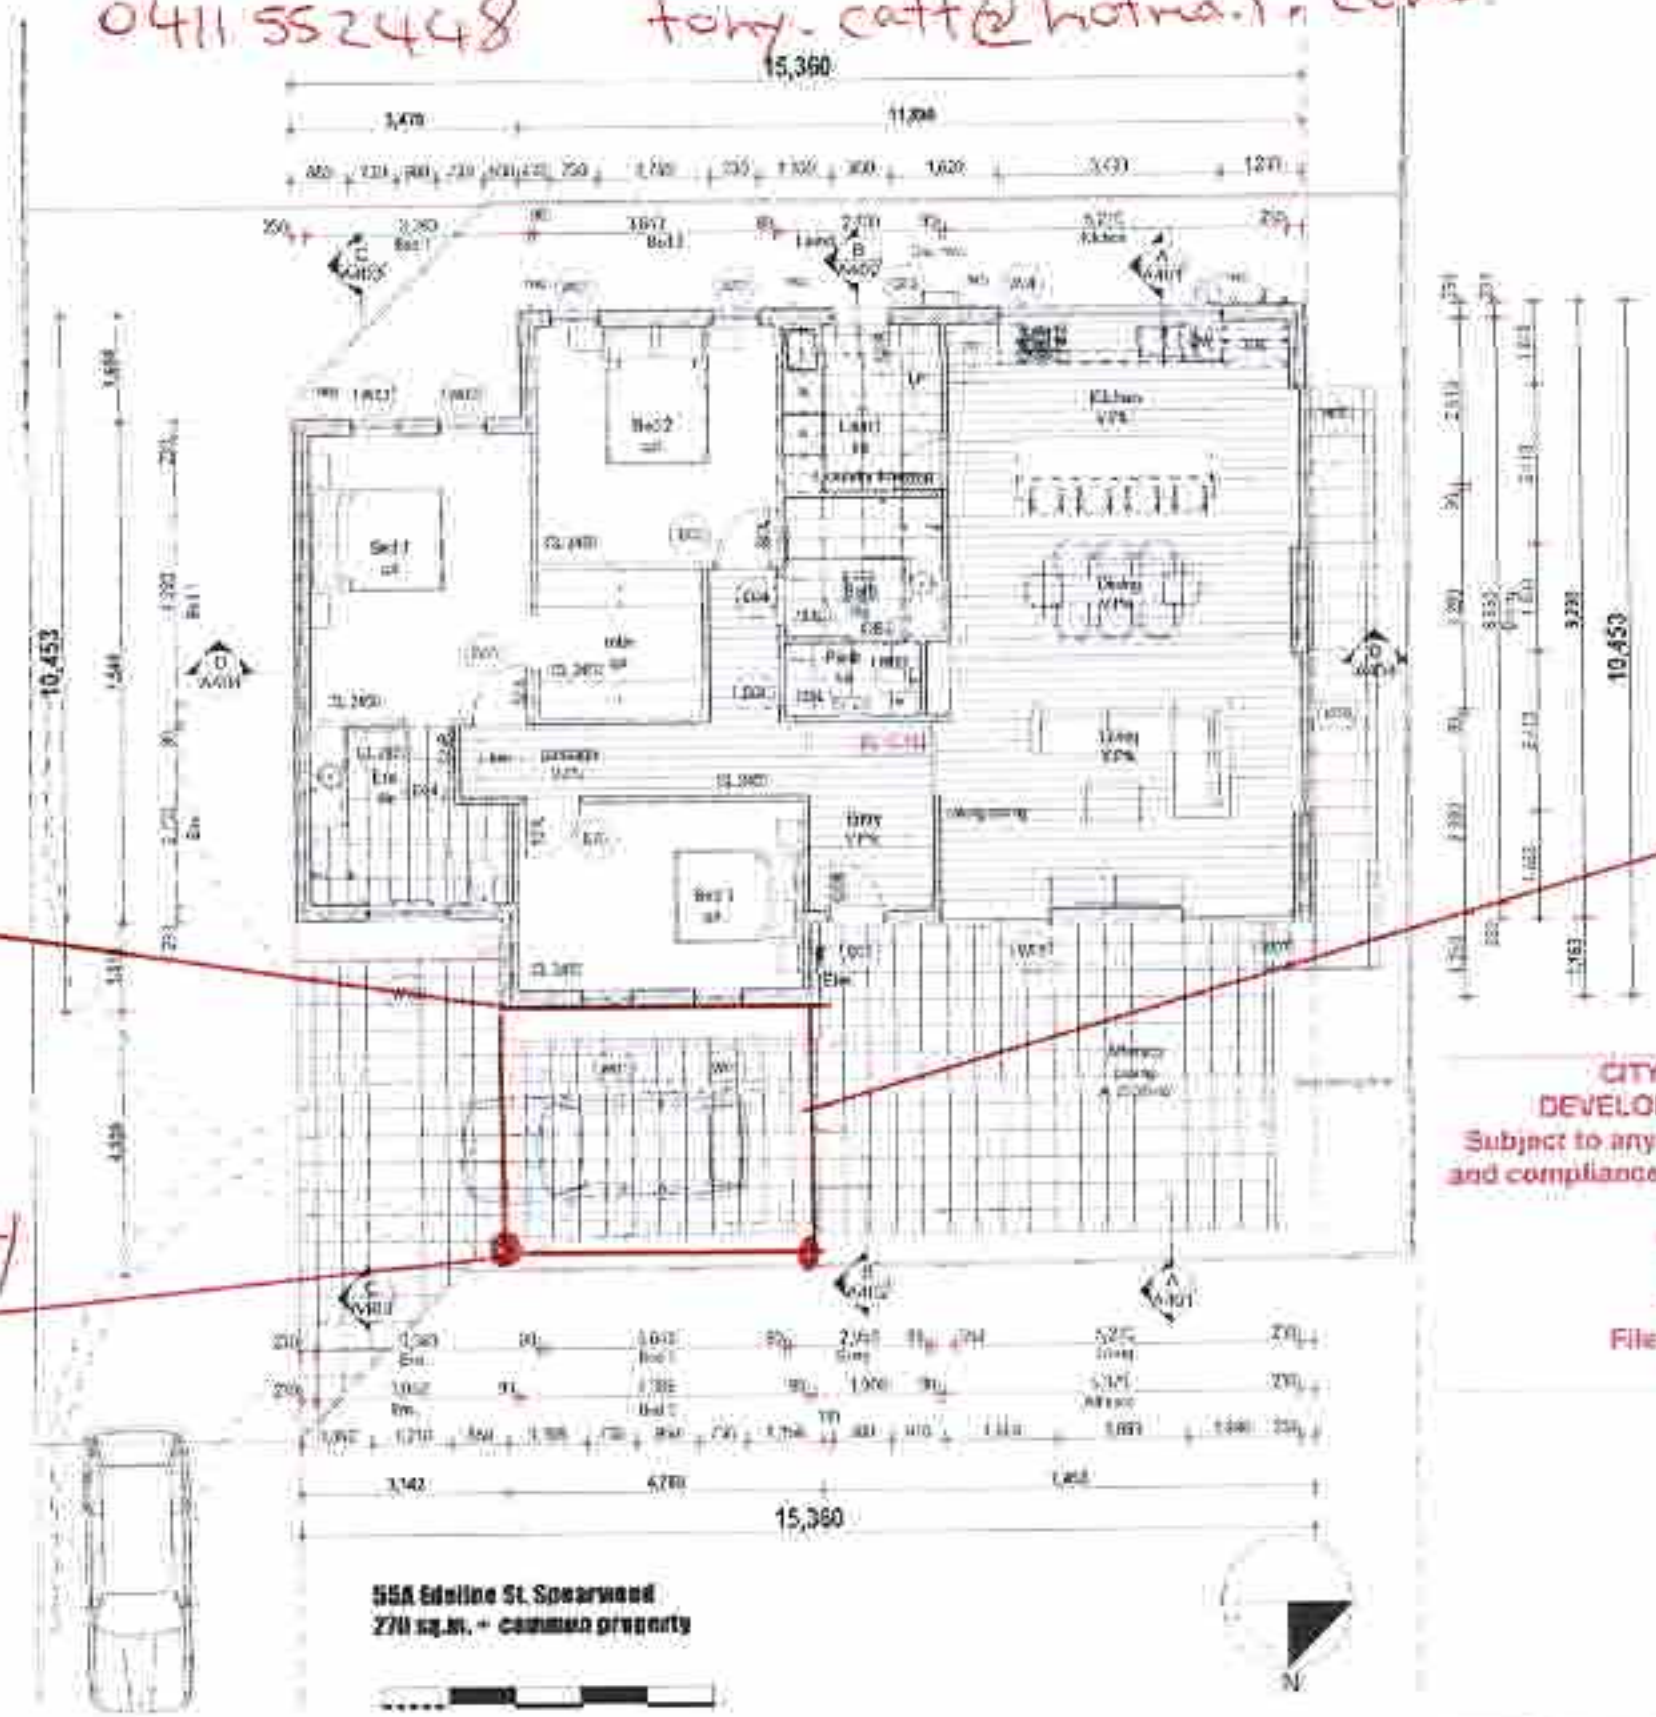

CITY OF COCKBURN
DEVELOPMENT APPLICATION
Subject to any amendments shown in red and compliance with conditions of approval

APPROVED

13 Jun 2024
File Ref: DA24/0225
Plan 2 of 3

Proposed Floor Plan

design	Design Matters	New Residence 55A Edeline St. Spearwood	Proposed Floor Plan	13/06/2024	JG
				2340	A201 1

© Copyright