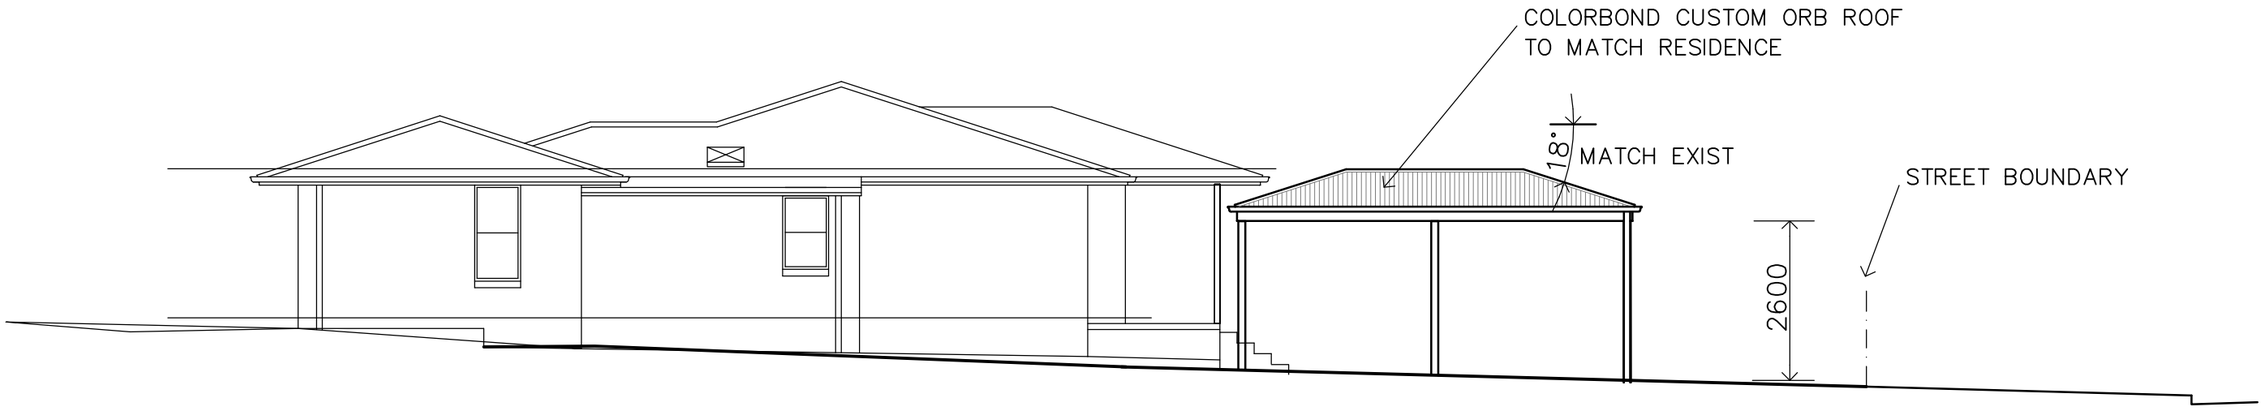

SOUTH ELEVATION

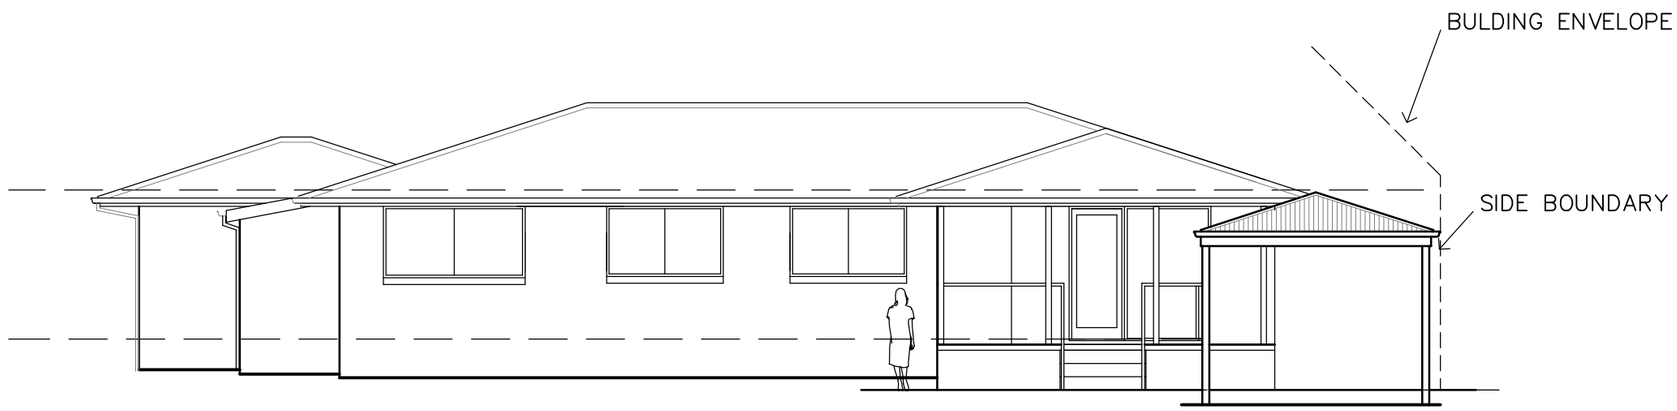

EAST (STREET) ELEVATION

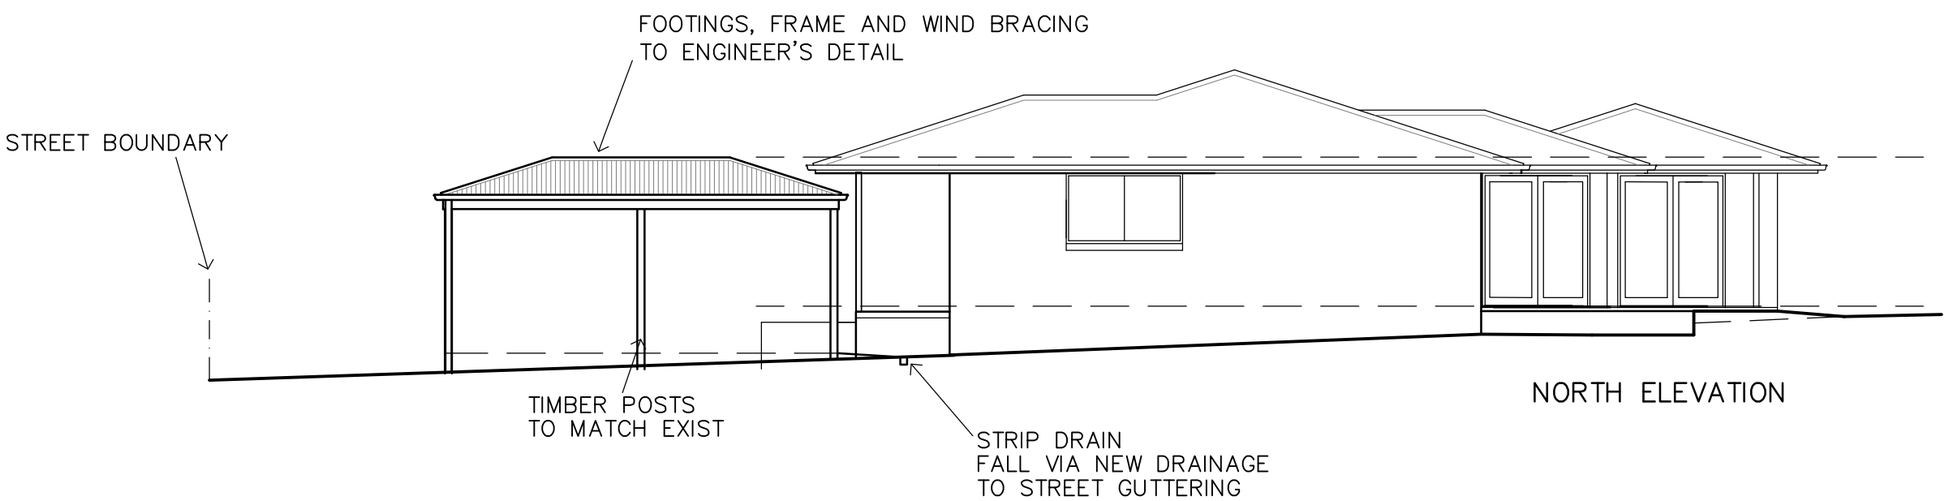

NORTH ELEVATION

PROPOSED CARPORT
85 ROSS SMITH Cr, SCULLEN
ELEVATIONS

Scale 1:100 @ A3
03 NOV 2024 Rev Q