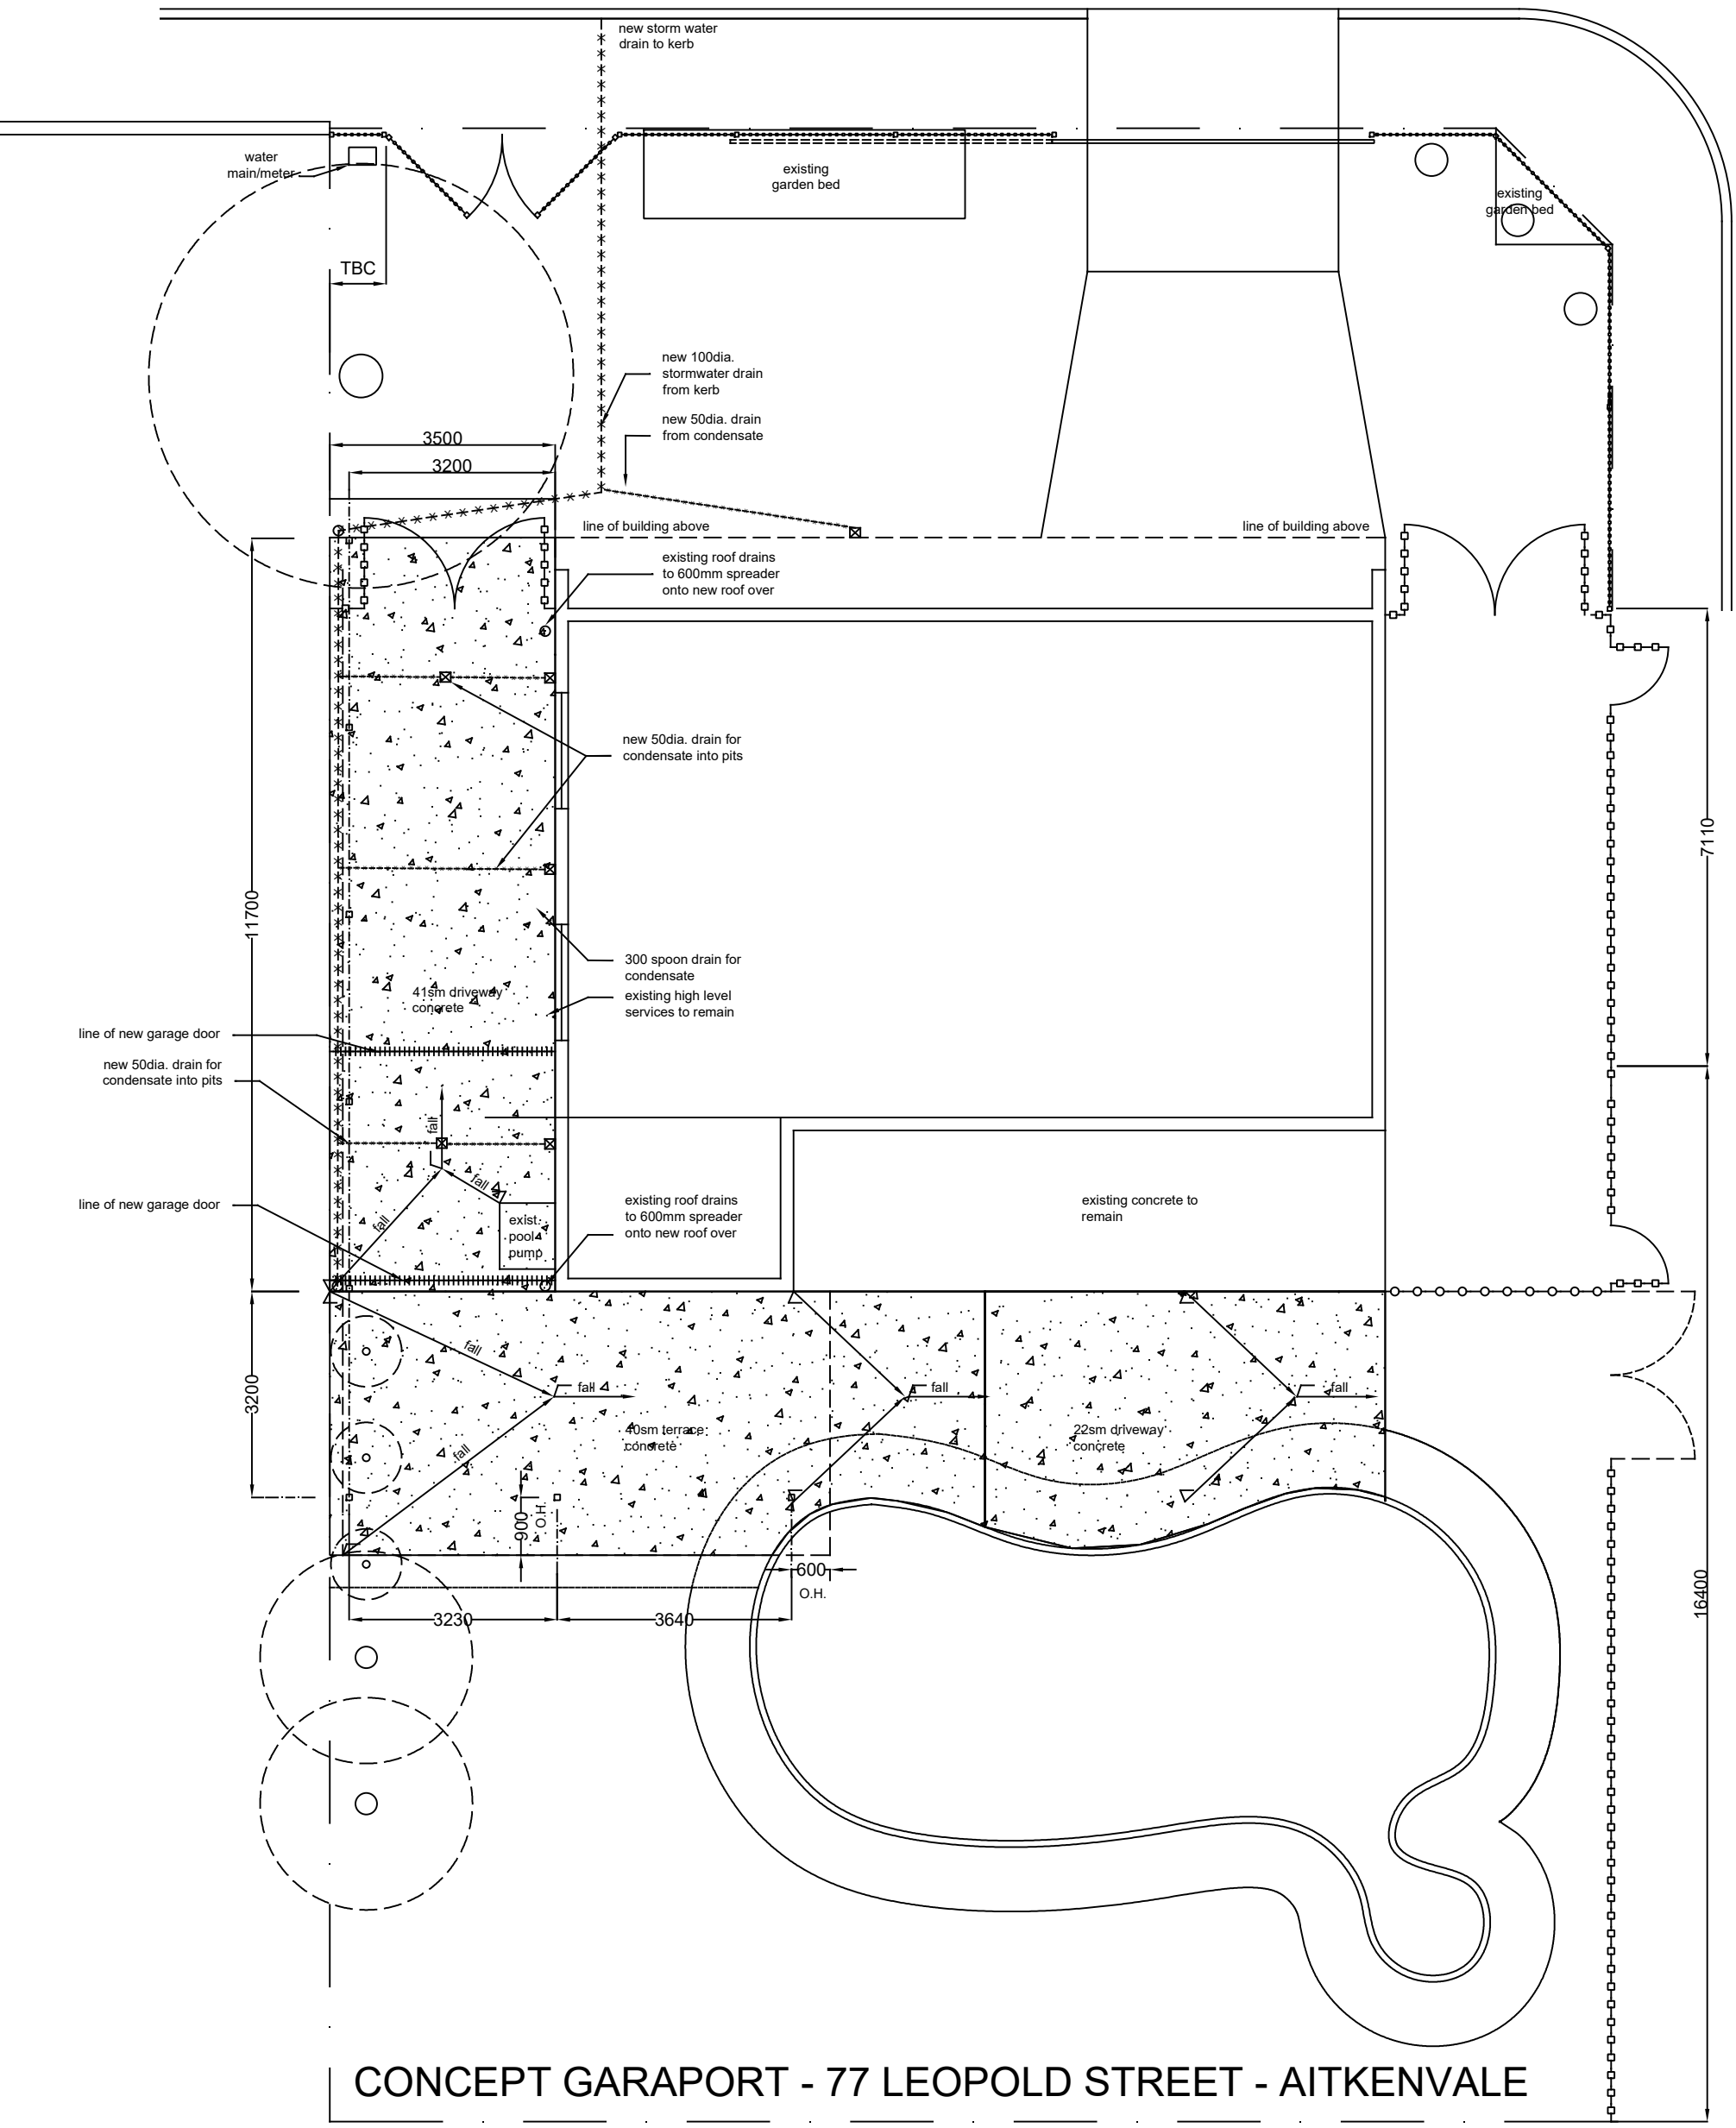

CONCEPT GARAPORT - 77 LEOPOLD STREET - AITKENVALE

CONCEPT SKETCH ONLY - NOT FOR CONSTRUCTION, NOT TO SCALE - CONFIRM ALL DIMENSIONS ON SITE - FORM 15 FOR POOL FENCE PRIOR TO CONSTRUCTION, FORM 16 AFTER CONSTRUCTION - CONTRACTOR TO 'DIAL BEFORE YOU DIG'

NORTH