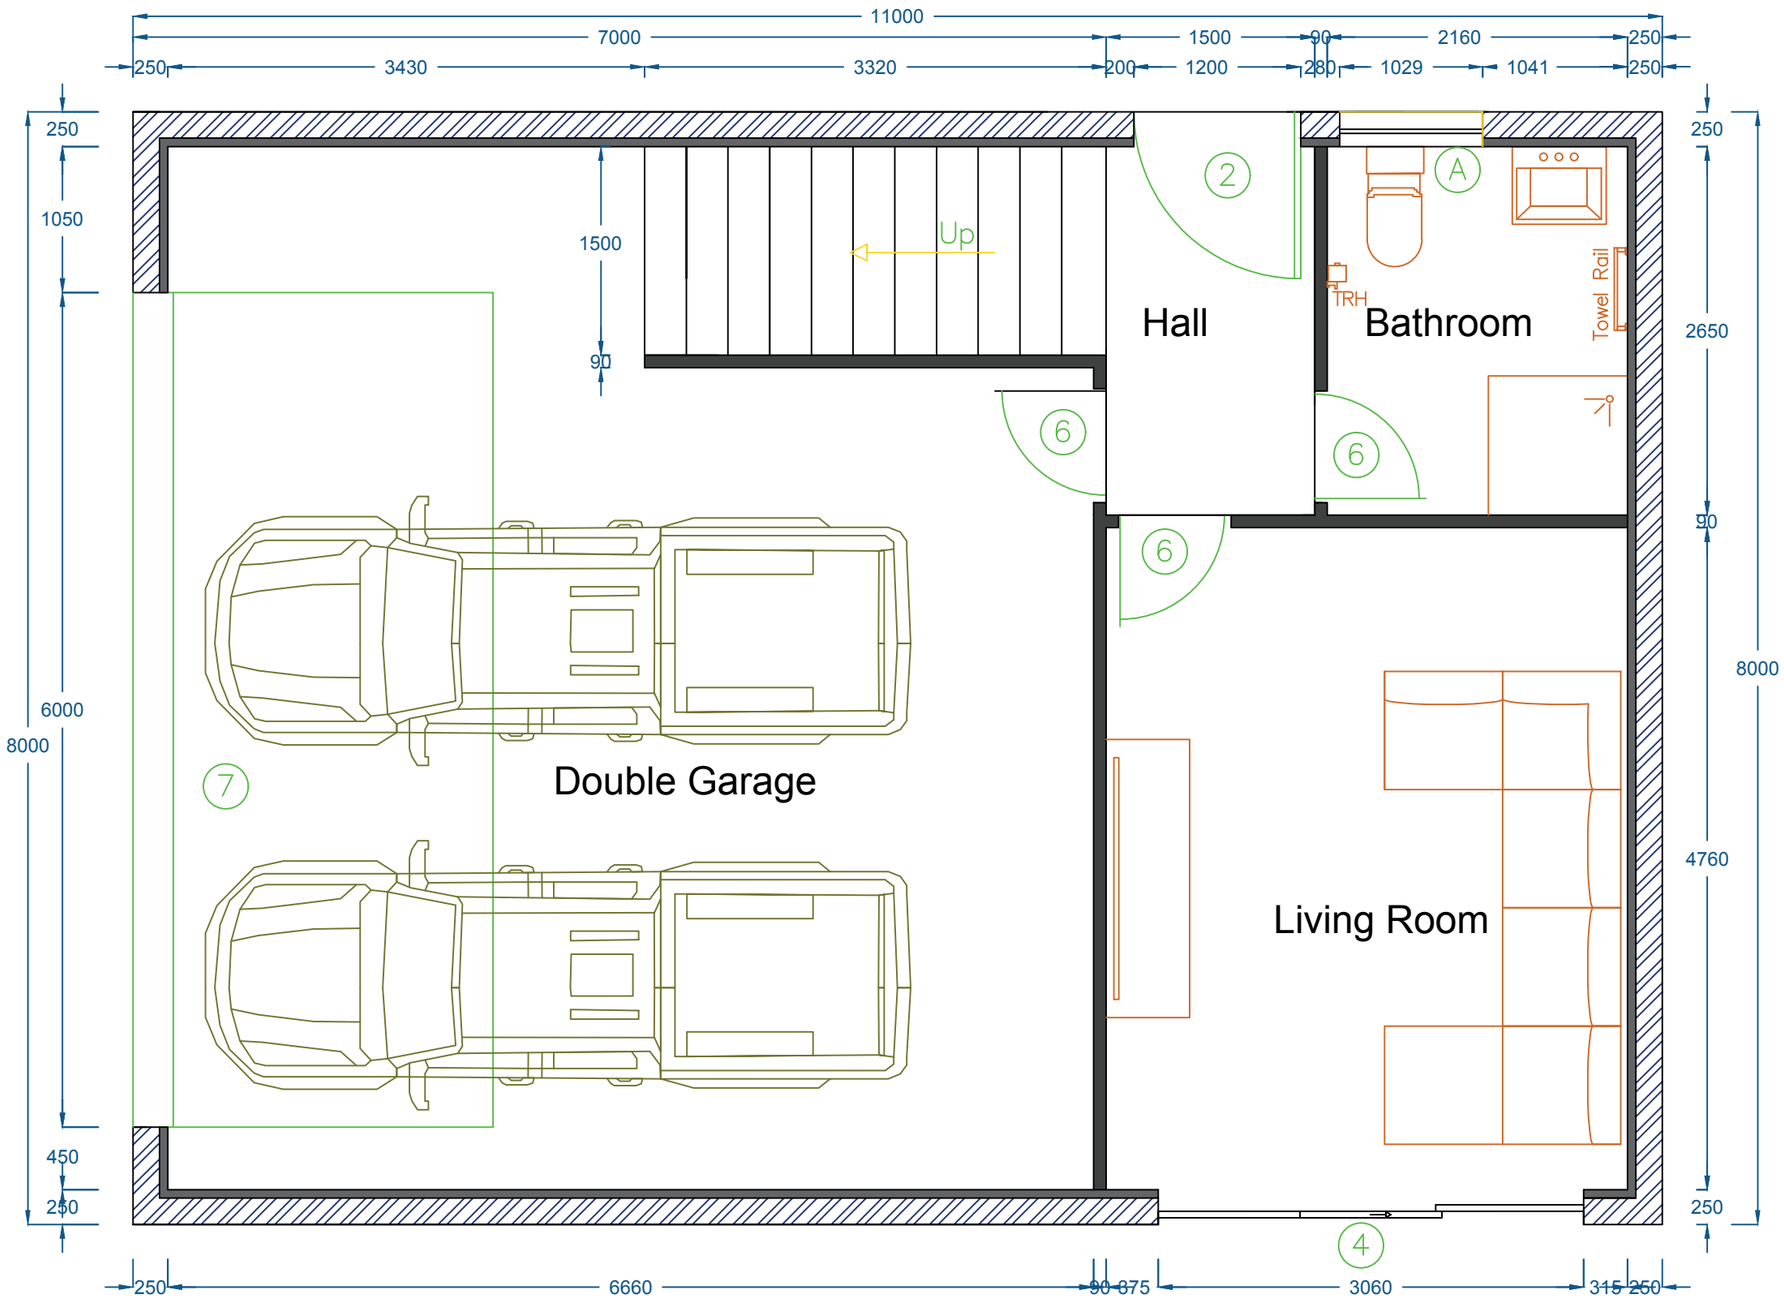

NOTES:

1. ...

REV. No.	DESCRIPTION	DATE	DRN
A1	DRAFT	11/08/2025	C. HERZFELD

REVISIONS

APPROVED

TITLE:
FIRST FLOOR PLAN
37 GREVILLEA WAY, BLACKWOOD, SA 5051

SIZE	DRAWING No.	REV
A3	37-PO-000001	A1

DOOR SCHEDULE

ITEM	HEIGHT	WIDTH	QTY.	DESCRIPTION	PART No.
1	2100 m	6350 m	1	Bifold Door Right Open Out	ABDALS-2163-7
2	2100 m	1200 m	1	Hinged Door Left Hinge Open In	ALSAFD-2112
3	2100 m	900 m	1	Hinged Door Left Hinge Open In	ALSAFD-2109
4	2100 m	1810 m	1	Sliding Door OX	CRASD2118-2
5	2100 m	3060 m	3	Sliding Door OXO Right	CRASD2130-3
6	2100 m	820 m	12	Internal Door Hume 2040 x 820 x 35mm	HA09
7	2500 m	6000 m	1	Sectional 5 panel Door- 2475-2725mm high, Merlin Opener	...
8	2100 m	... m	...	...	...

WINDOW SCHEDULE

ITEM	HEIGHT	WIDTH	QTY.	DESCRIPTION	PART No.
A	1029 m	1029 m	2	Fixed Window	FWCPRes1010-1
B	1800 m	610 m	3	Fixed Window	FWCPRes1806-1
C	1200 m	2050 m	2	Fixed Window	FWCPRes1220-1
D	2057 m	610 m	1	Awning Window + Lowlite	CPAAW100-2106
E	1800 m	1210 m	1	Awning Window + Lowlite	CPAAW100-1812
F	2100 m	... m	...	...	...
G	2100 m	... m	...	...	...
H	2100 m	... m	...	...	...