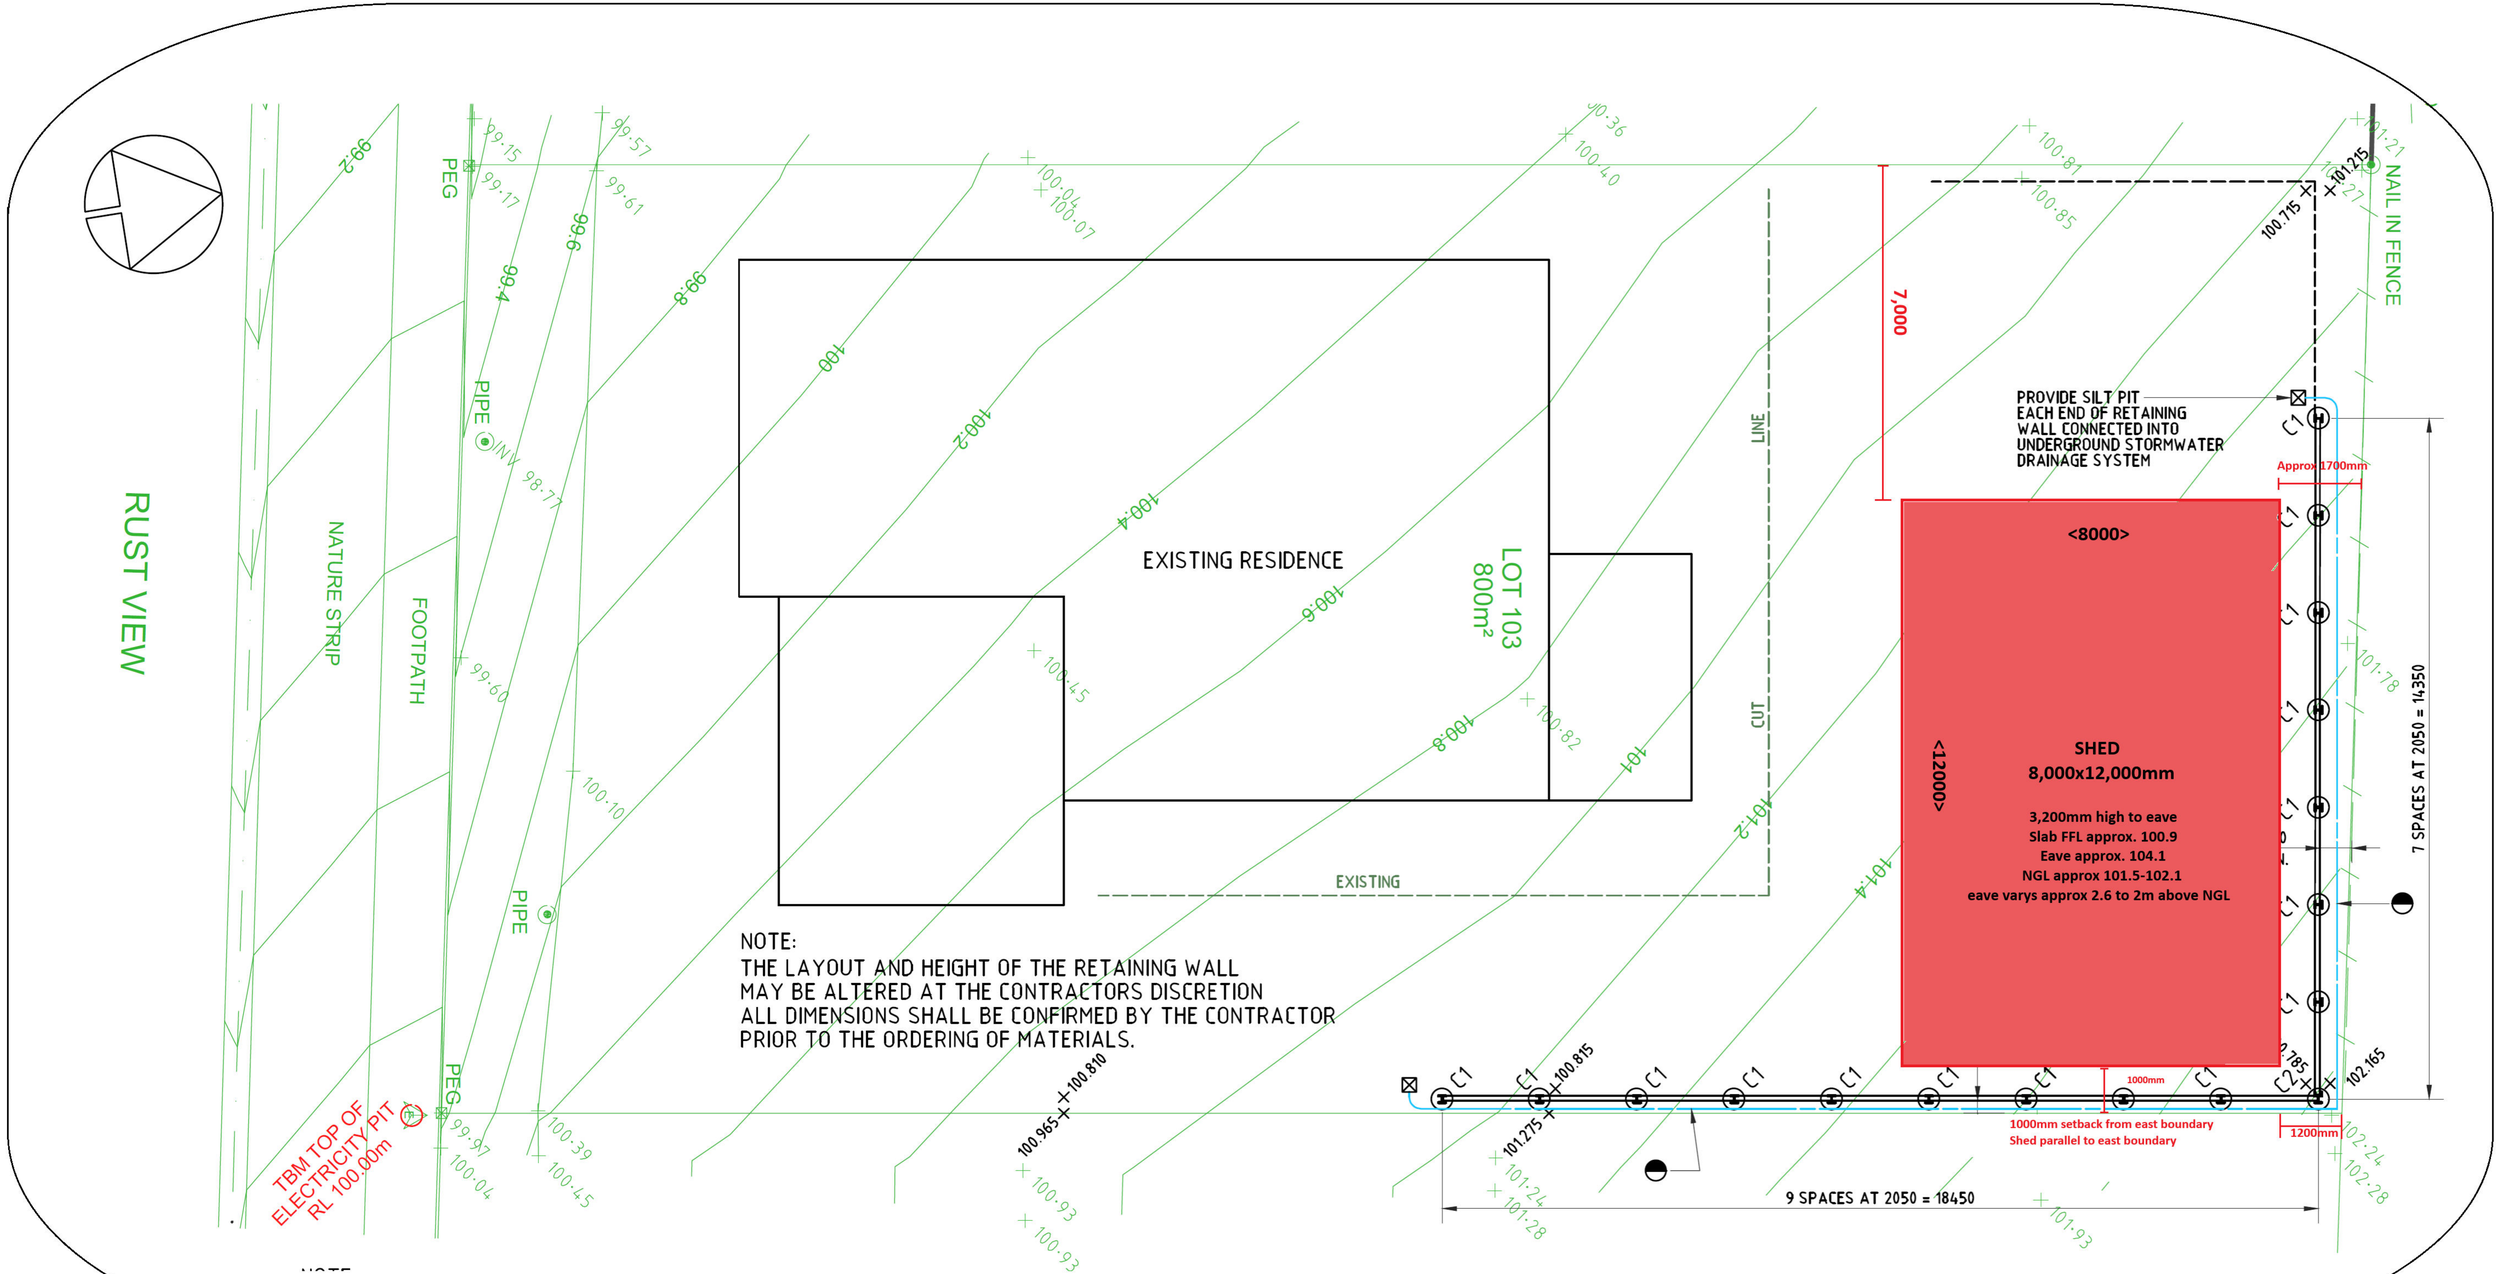

PROPOSED STEEL SHED - LOT 103 RUST VIEW TRARALGON - C.SMITH

Scale 1:100

8.6pix per 100mm