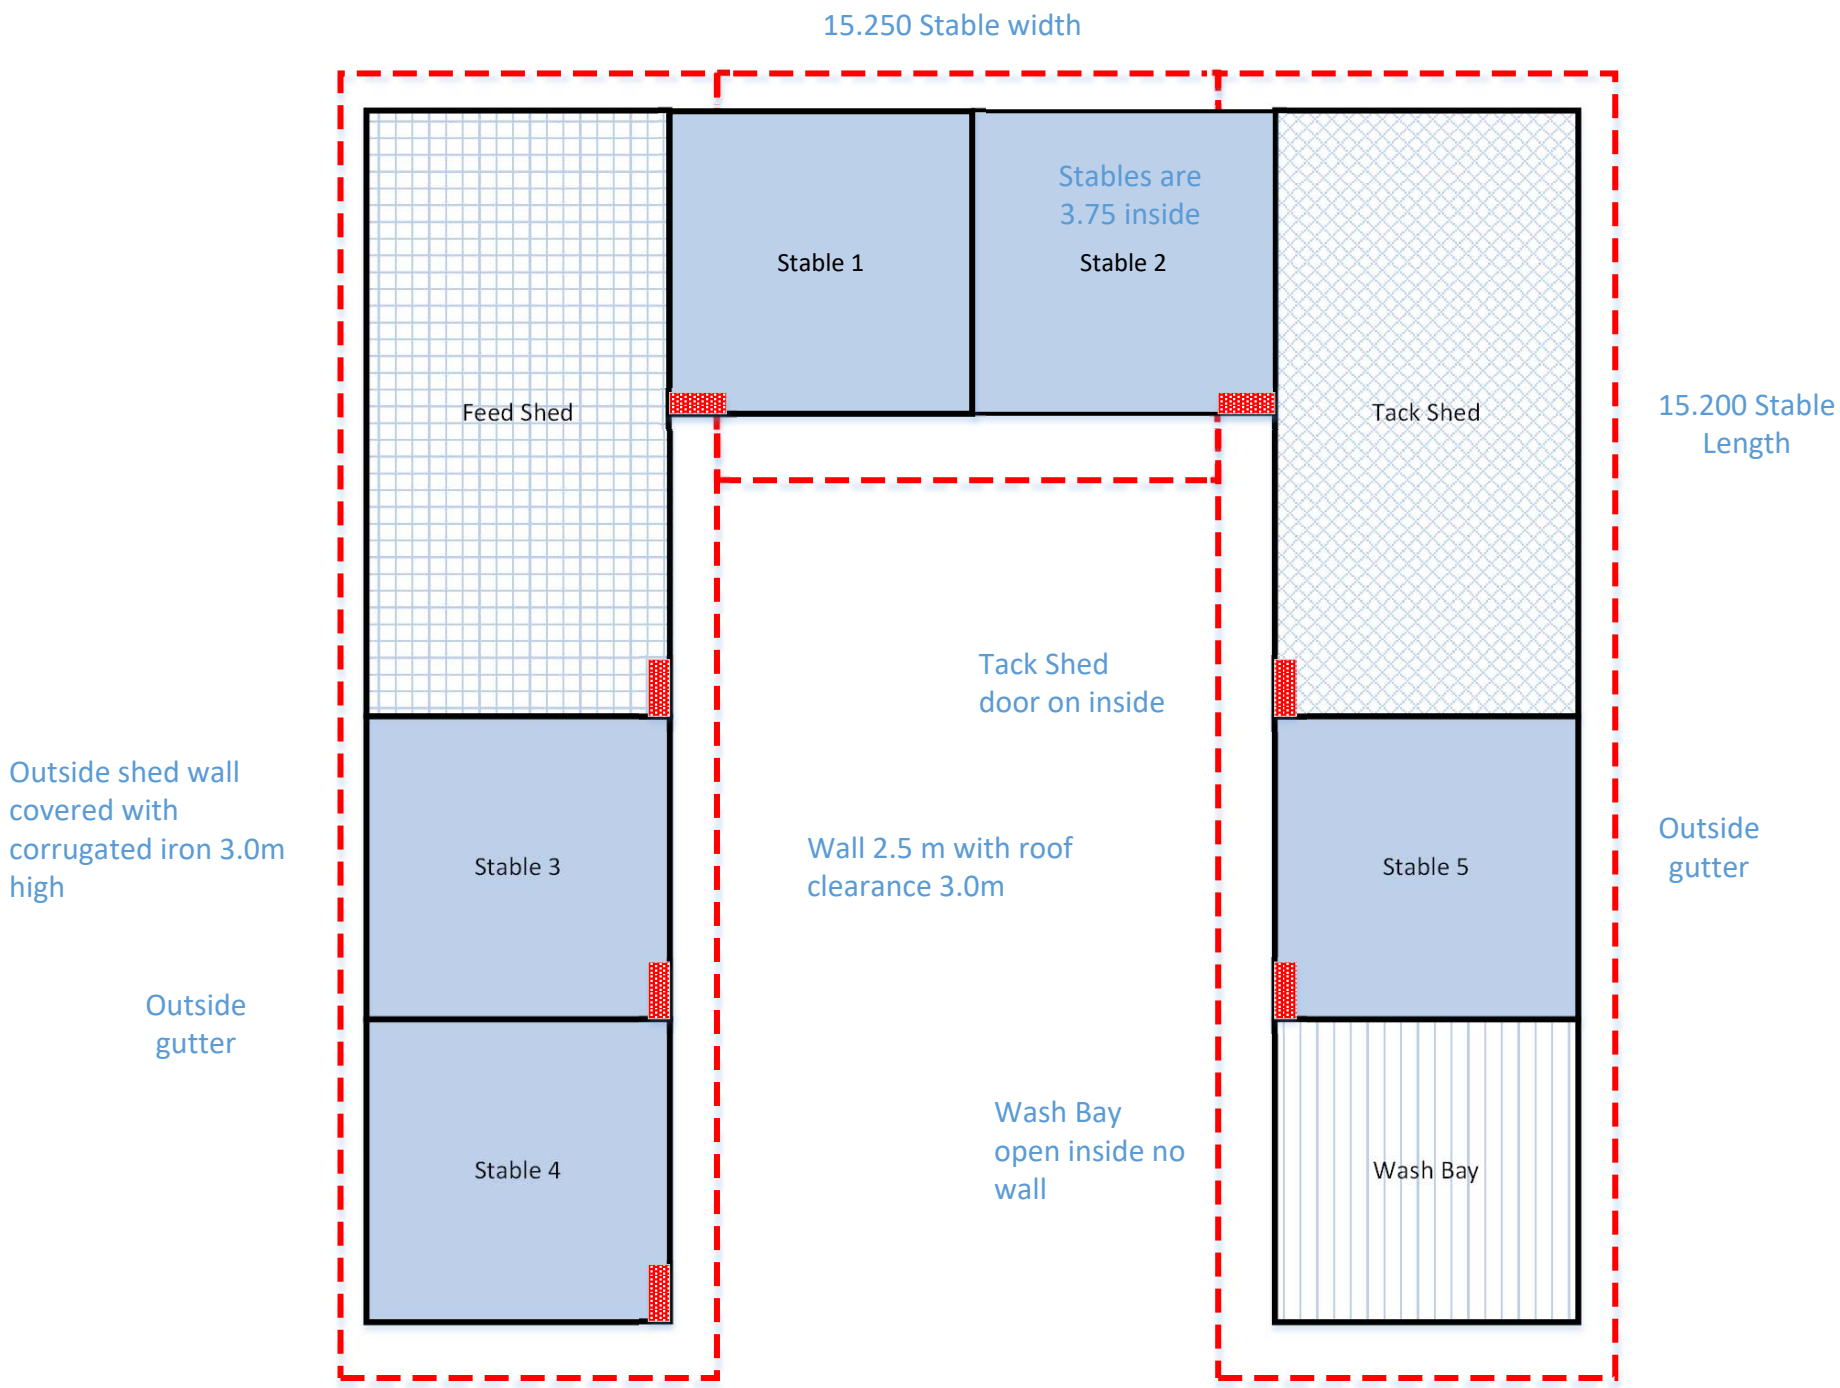
15.250 Stable width
Stable 1
Stables are
3.75 inside
Stable 2
Feed Shed
Tack Shed
15.200 Stable
Length
Tack Shed
door on inside
Outside shed wall
covered with
corrugated iron 3.0m
high
Stable 3
Wall 2.5 m with roof
clearance 3.0m
Stable 5
Outside
gutter
Outside
gutter
Stable 4
Wash Bay
open inside no
wall
Wash Bay

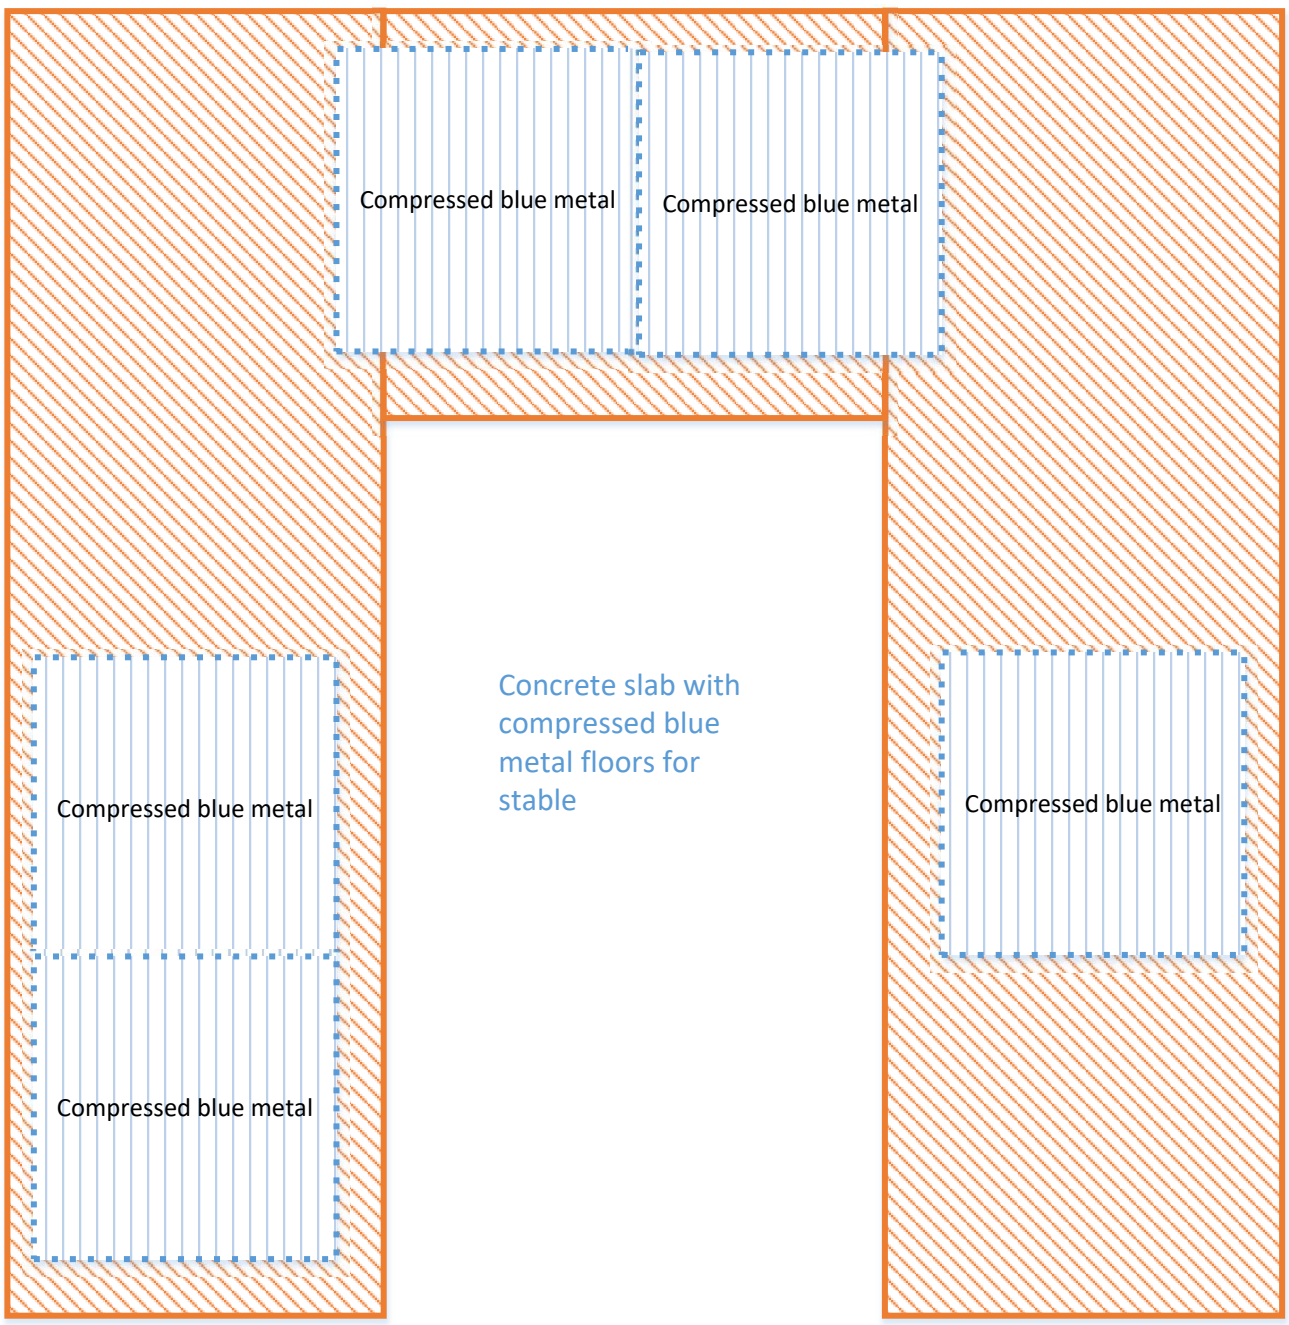
Compressed blue metal
Compressed blue metal
Concrete slab with
compressed blue
metal floors for
stable
Compressed blue metal
Compressed blue metal
Compressed blue metal

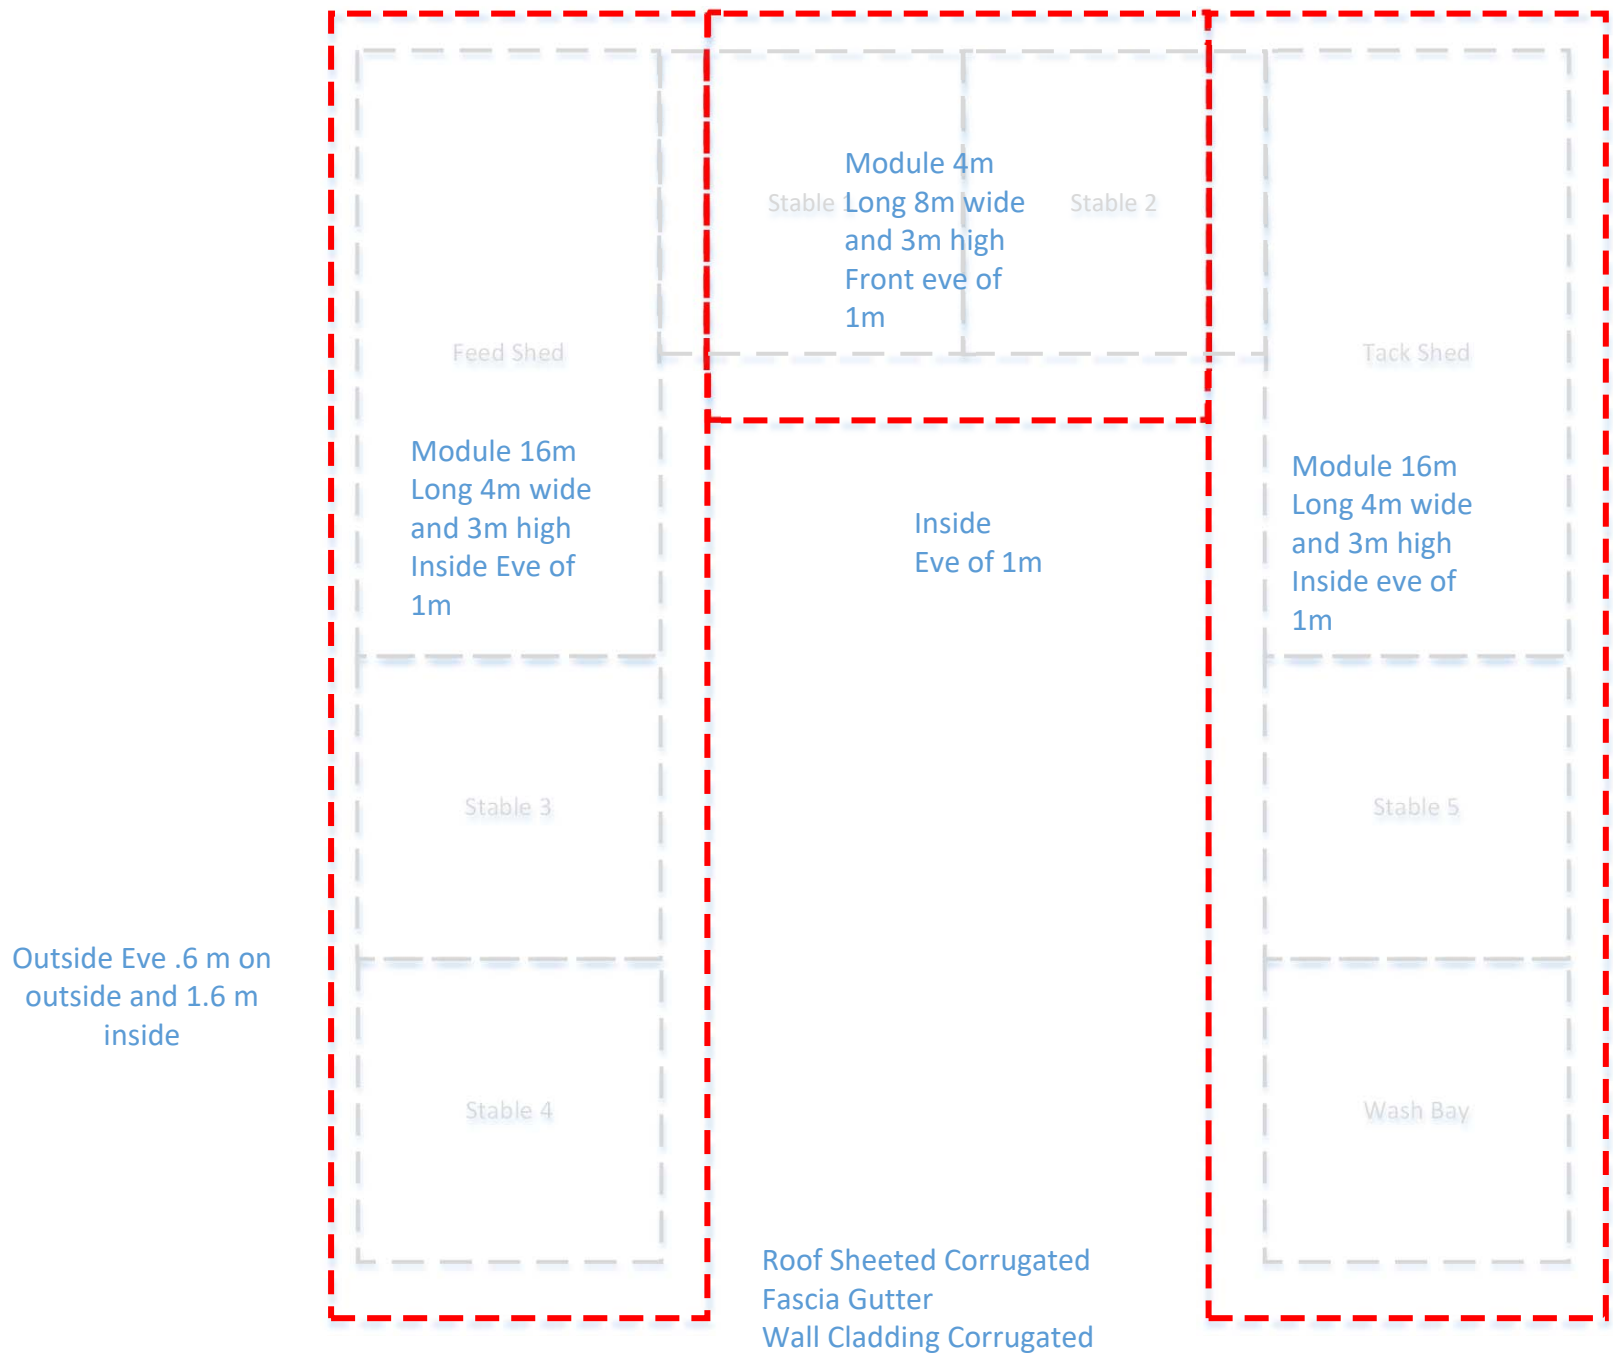
Stable
Module 4m
Long 8m wide
and 3m high
Front eve of
1m
Stable 2
Feed Shed
Tack Shed
Module 16m
Long 4m wide
and 3m high
Inside Eve of
1m
Inside
Eve of 1m
Module 16m
Long 4m wide
and 3m high
Inside eve of
1m
Stable 3
Stable 5
Outside Eve .6 m on
outside and 1.6 m
inside
Stable 4
Wash Bay
Roof Sheeted Corrugated
Fascia Gutter
Wall Cladding Corrugated

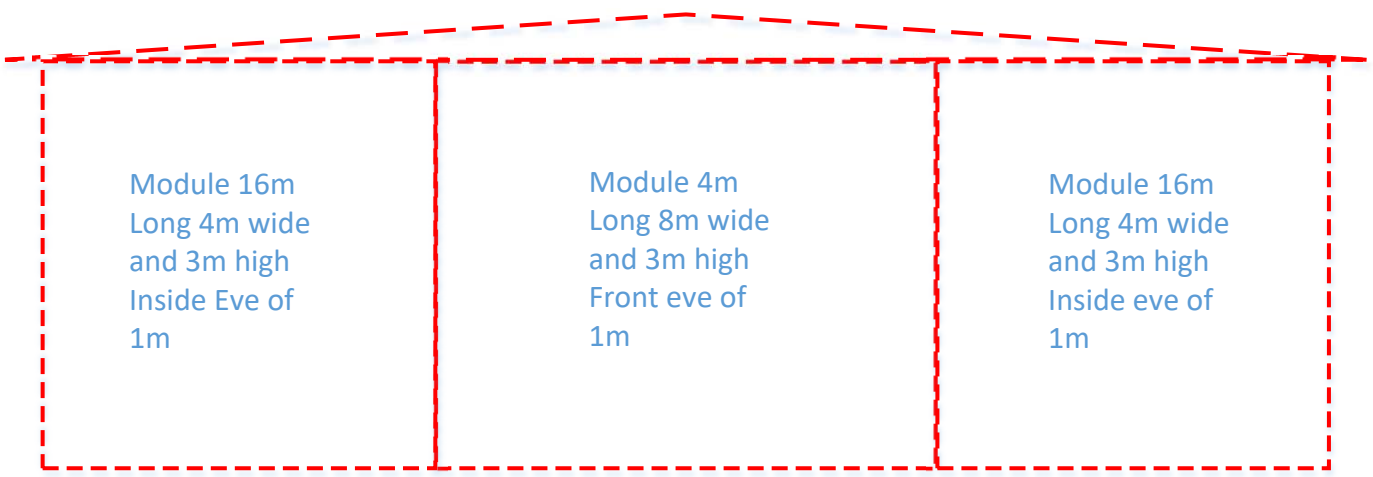
Module 16m
Long 4m wide
and 3m high
Inside Eve of
1m
Module 4m
Long 8m wide
and 3m high
Front eve of
1m
Module 16m
Long 4m wide
and 3m high
Inside eve of
1m
Footing for each support slab added later

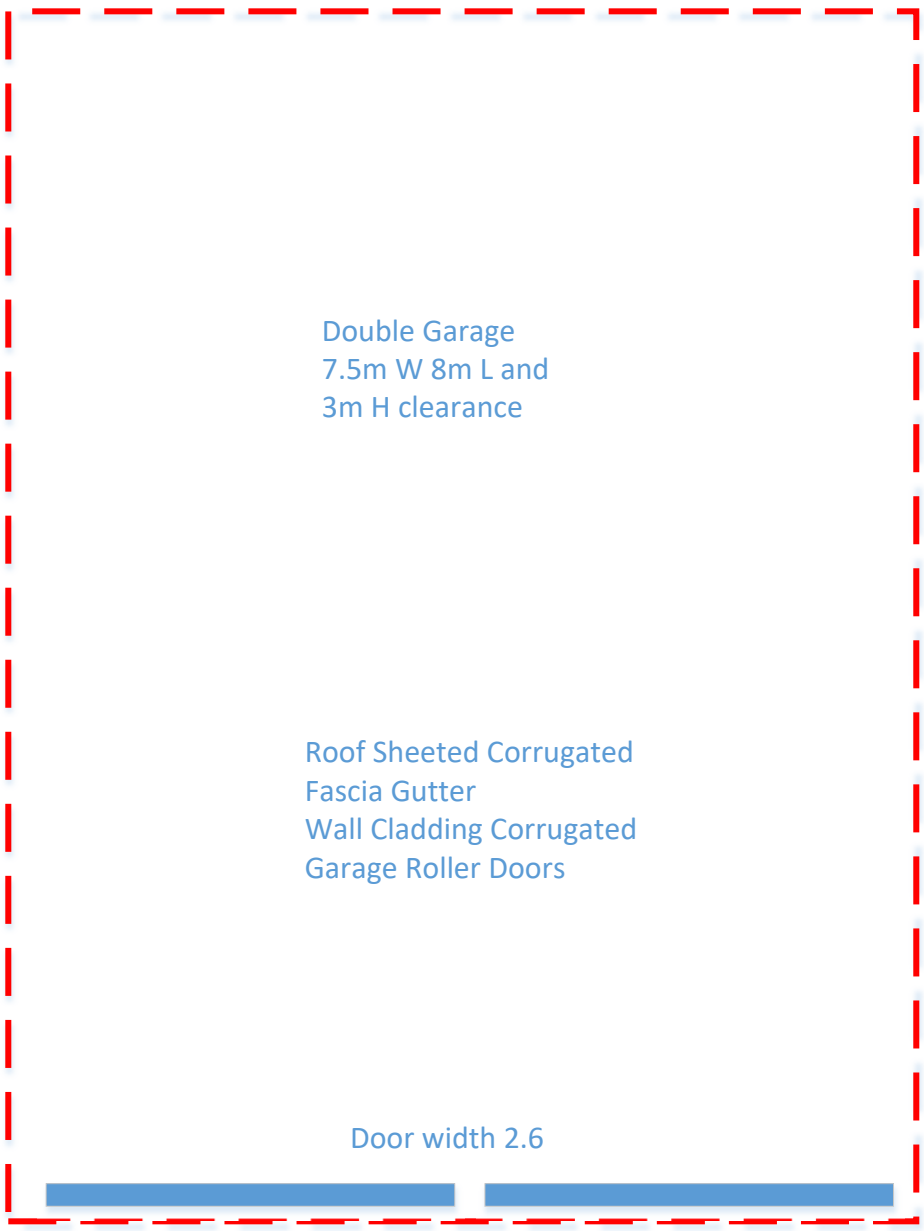

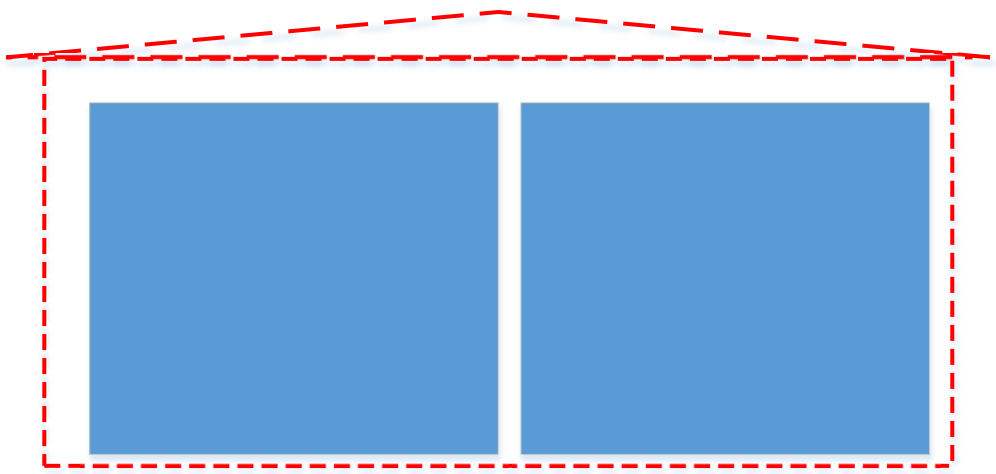

Double Garage 7.5mW 8mL and 3m H clearance