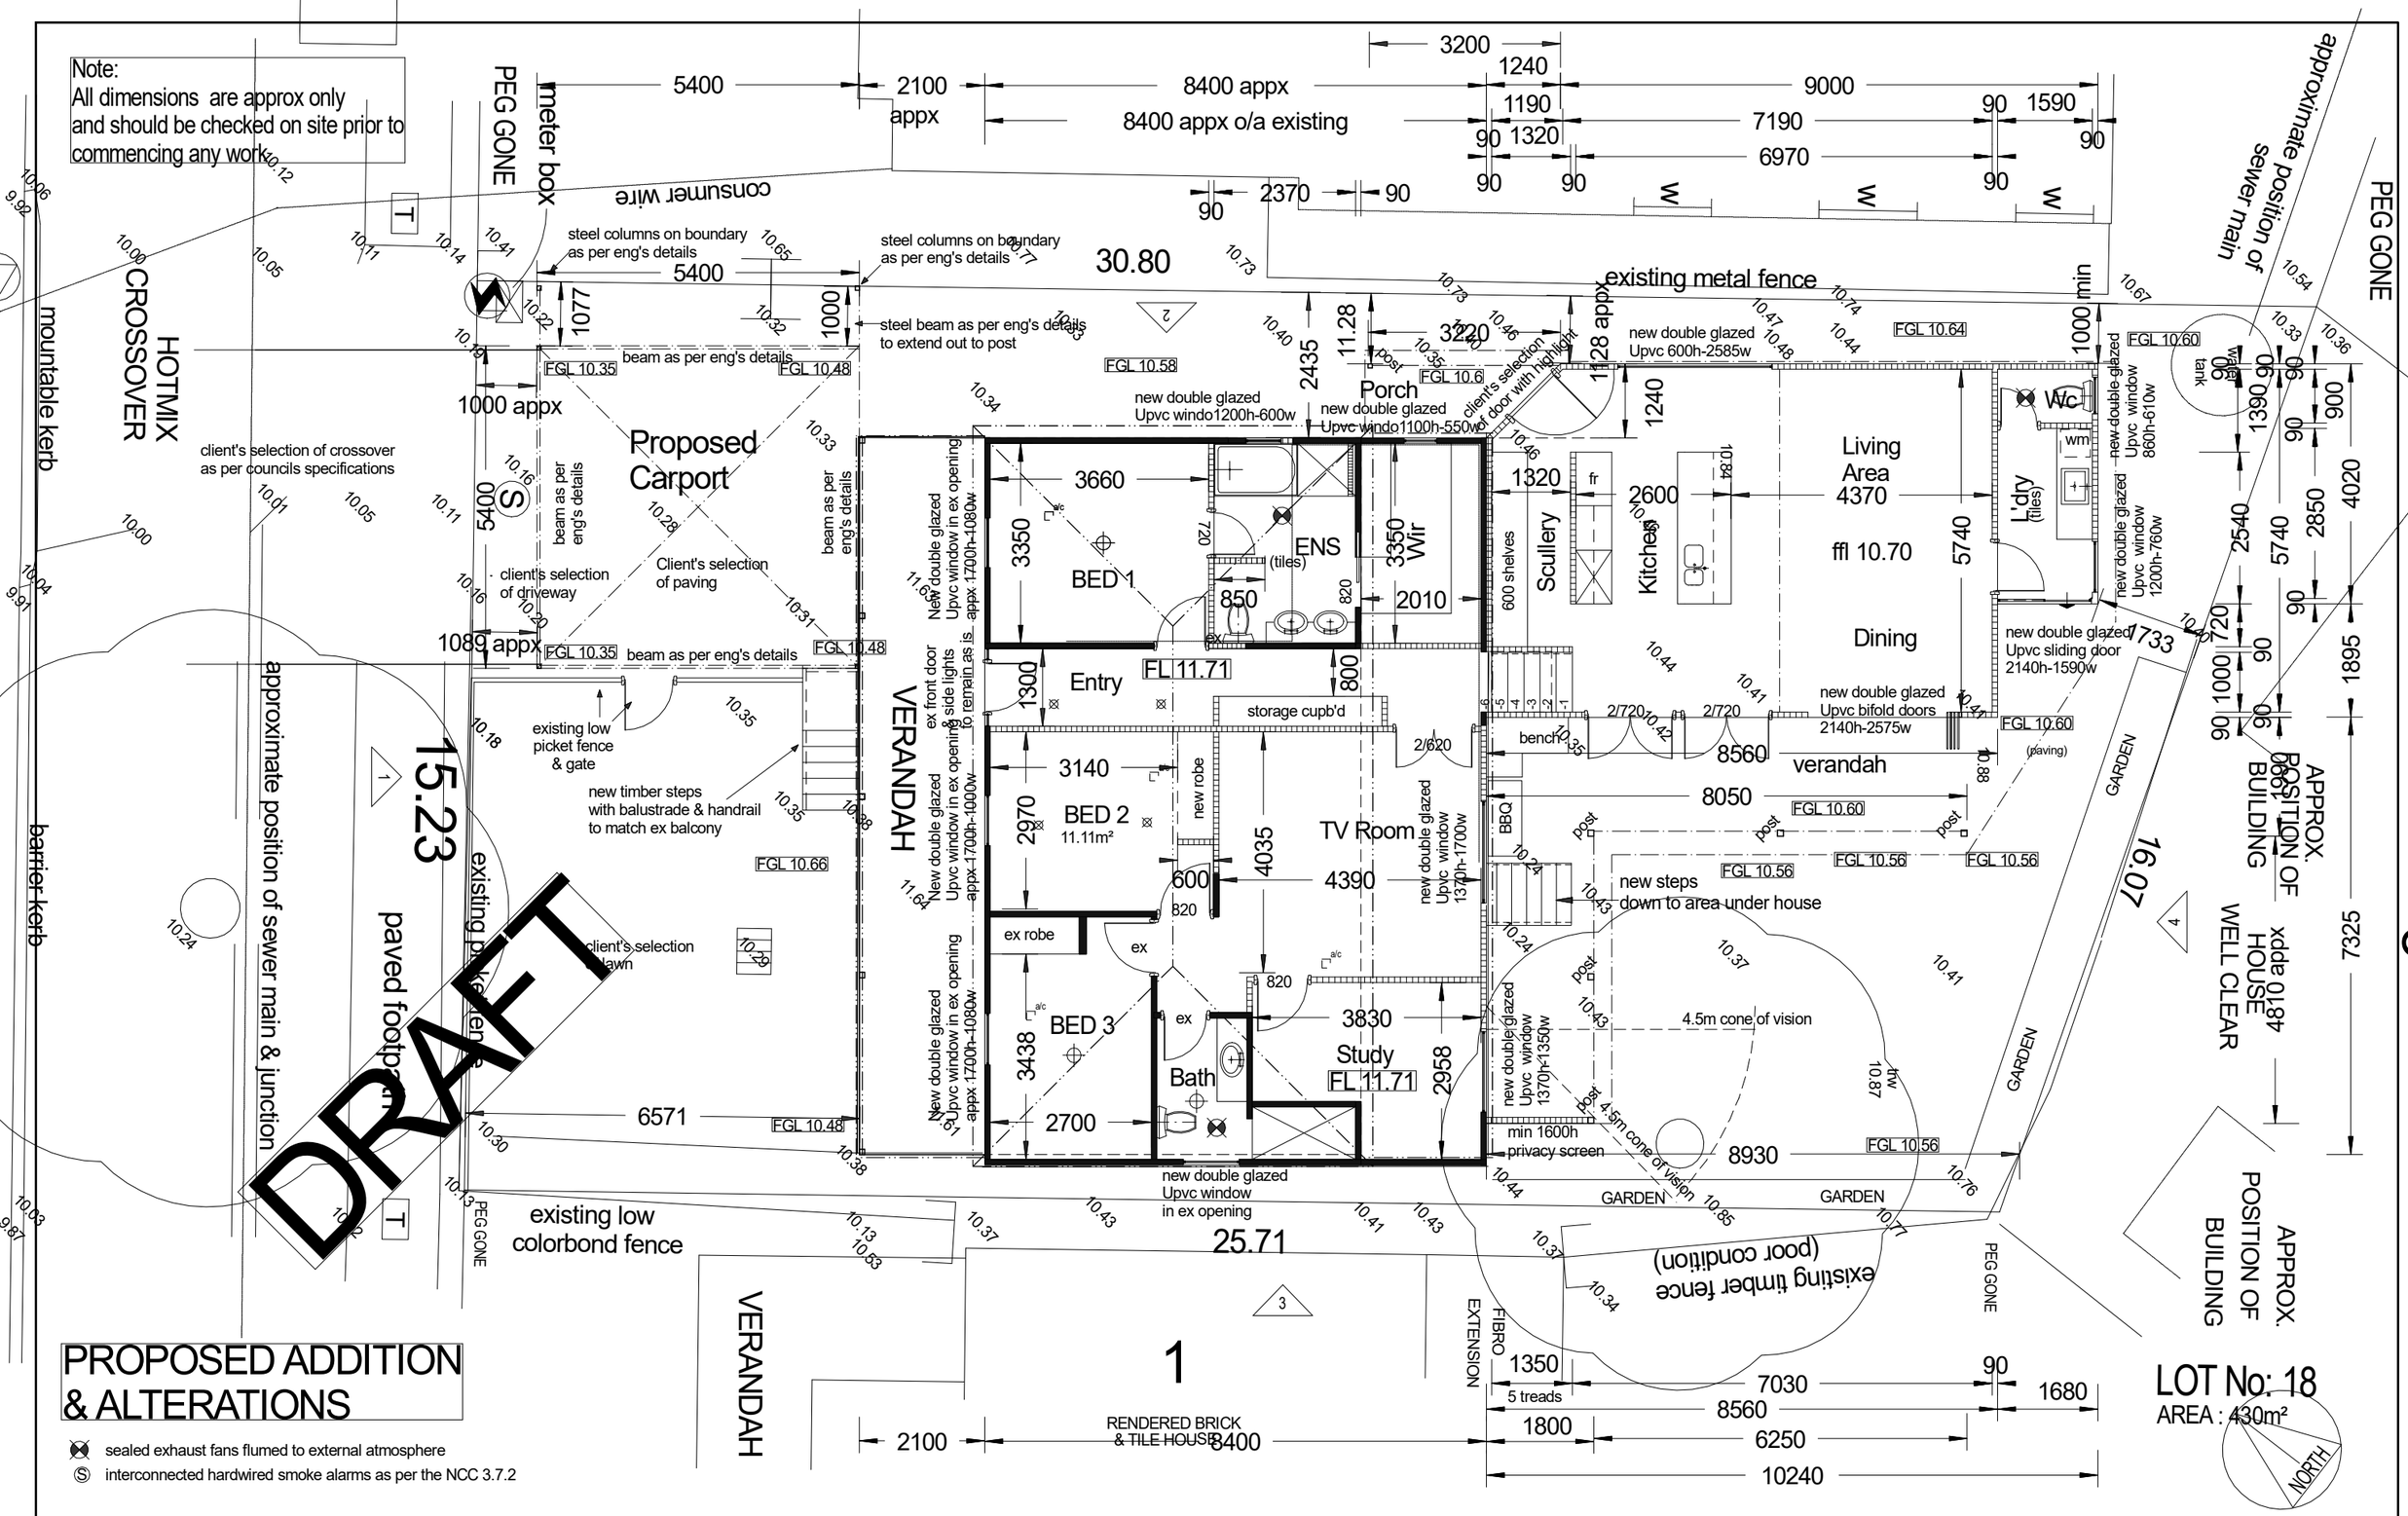

COASTLINE design and drafting
Susanne Lindström-Wilson
Assoc.Dipl.Arch.Draftg.

60 Sorrento Street,
North Beach WA 6020
Ph: 9447 40 82
Mob: 0402 387872

Version 1

© Copyright
ANY COPY OR MODIFICATION OF THE DESIGN IN WHOLE OR PART IS AN INFRINGEMENT OF COPY RIGHT

Proposed Additions and Alterations
for Scott & Clare Edgecombe
101 Terrace Road
Guildford

SCALE: 1:100

DATE: February 2021

DRAWING NO: Wkg Dwg 20-811 Dwg 2 of 6