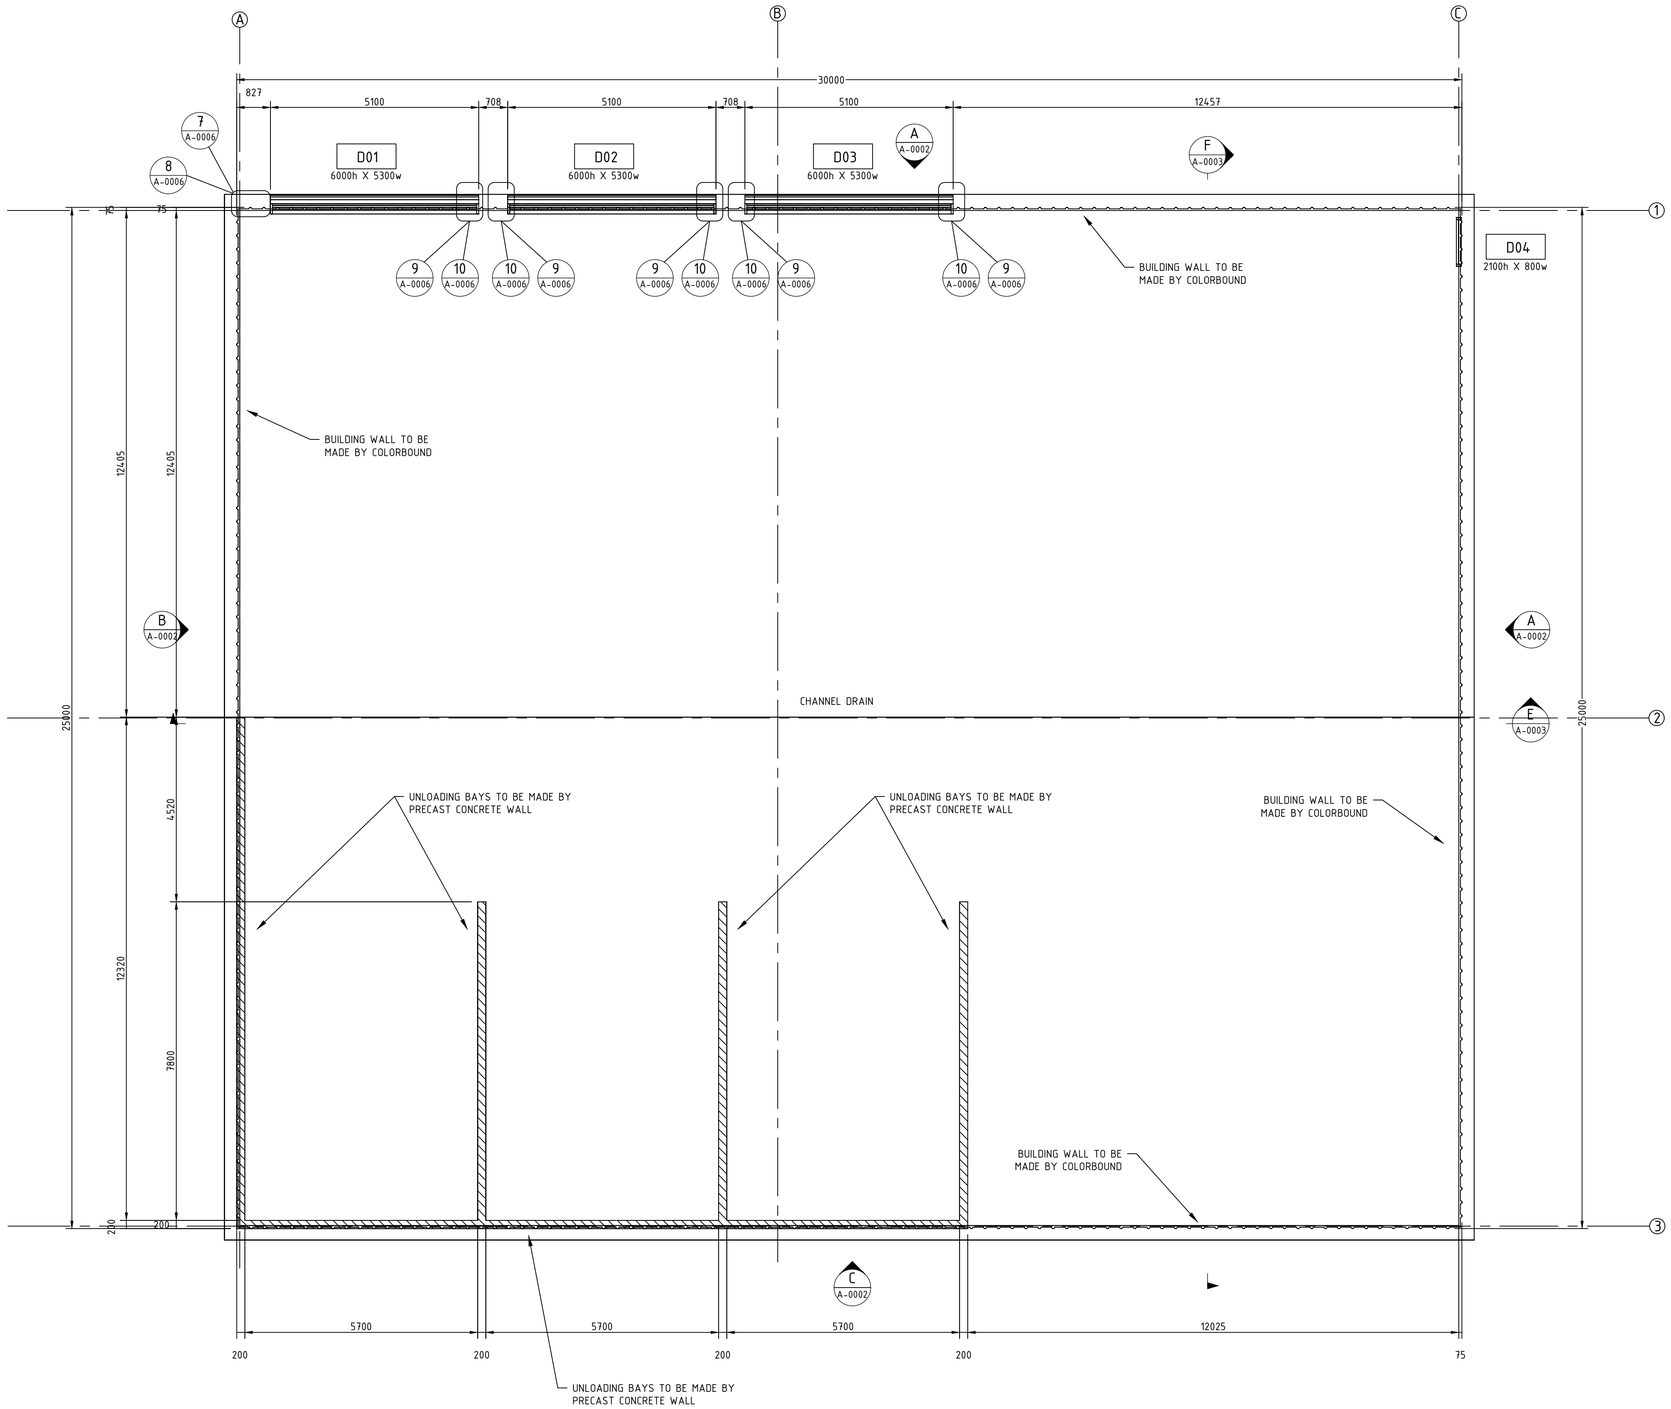


NOT FOR CONSTRUCTION
INFORMATION ONLY

| DRAWING NUMBER | DESCRIPTION | REV | DATE | DESCRIPTION | BY | CHECK | BY | CHECK | BRPL | CLIENT |
|---|---|---|---|---|---|---|---|---|---|---|
| | | A | 15/06/21 | ISSUED FOR APPROVAL | PP | MD | | | | |
| REFERENCE DRAWINGS | | REVISIONS | | | DRAFTING | | ENGINEERING | | APPROVED | |

DO NOT SCALE
ALL DIMENSIONS mm (in)
DRAFTING STANDARD
AS/NZS 1100.101-1992

COPYRIGHT © 2020
THIS DRAWING AND THE CONTENTS DEPICTED OR WRITTEN THEREIN, WHETHER IN WHOLE OR IN PART, REMAIN THE EXCLUSIVE INTELLECTUAL PROPERTY OF BIOGASS RENEWABLES PTY. LTD. AND MAY NOT BE REPRODUCED IN ANY FORM WITHOUT THE EXPRESS WRITTEN APPROVAL OF BIOGASS RENEWABLES PTY. LTD.

BIOGASS RENEWABLES PTY. LTD.
1205 Hay Street, West Perth
Western Australia, 6005
+61 8 6147 7577
www.biogass.com.au

CLIENT
DELOREAN ENERGY VICTORIA ONE

TITLE
STANHOPE AD PLANT
AREA 0002
SHED FLOOR PLAN
GENERAL ARRANGEMENT

| SIZE | SCALE | DRAWING No | SHEET | REV |
|---|---|---|---|---|
| A1 | 1:75 | J126-0002-A-DGA-0001 | 1 OF 1 | A |

PEDRO 21 June 2021 09:17:16
C:\USERS\PEDRO\APPDATA\LOCAL\AUTODESK\AUTOCAD PLANT 3D\COLLABORATION\CACHE\J126 WARANGA\ORTHOS\DWGS\AREA 2 BUILDING\J126-0002-A-DGA-0001.DWG