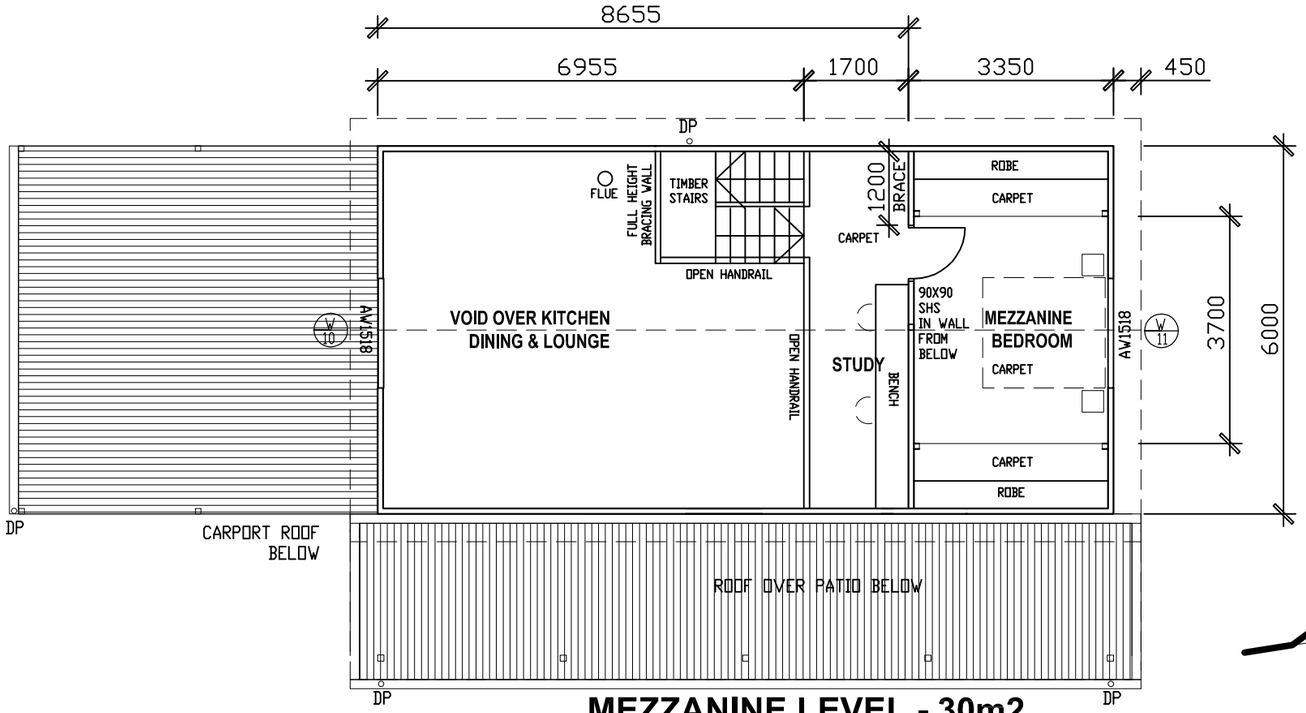

MEZZANINE LEVEL - 30m2

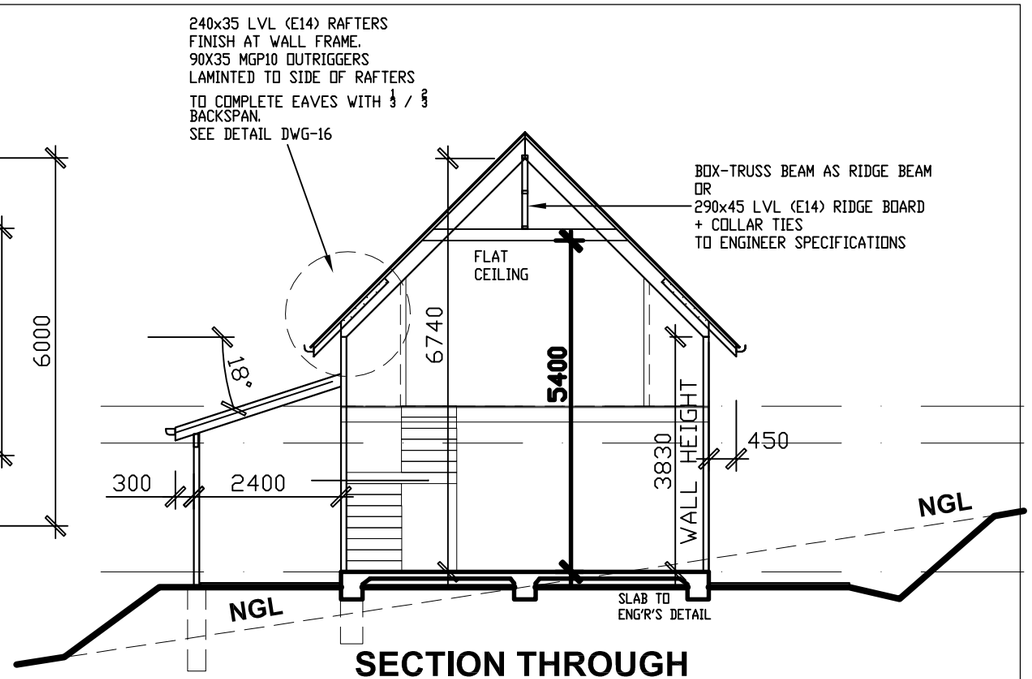

SECTION THROUGH LOUNGE 1:100

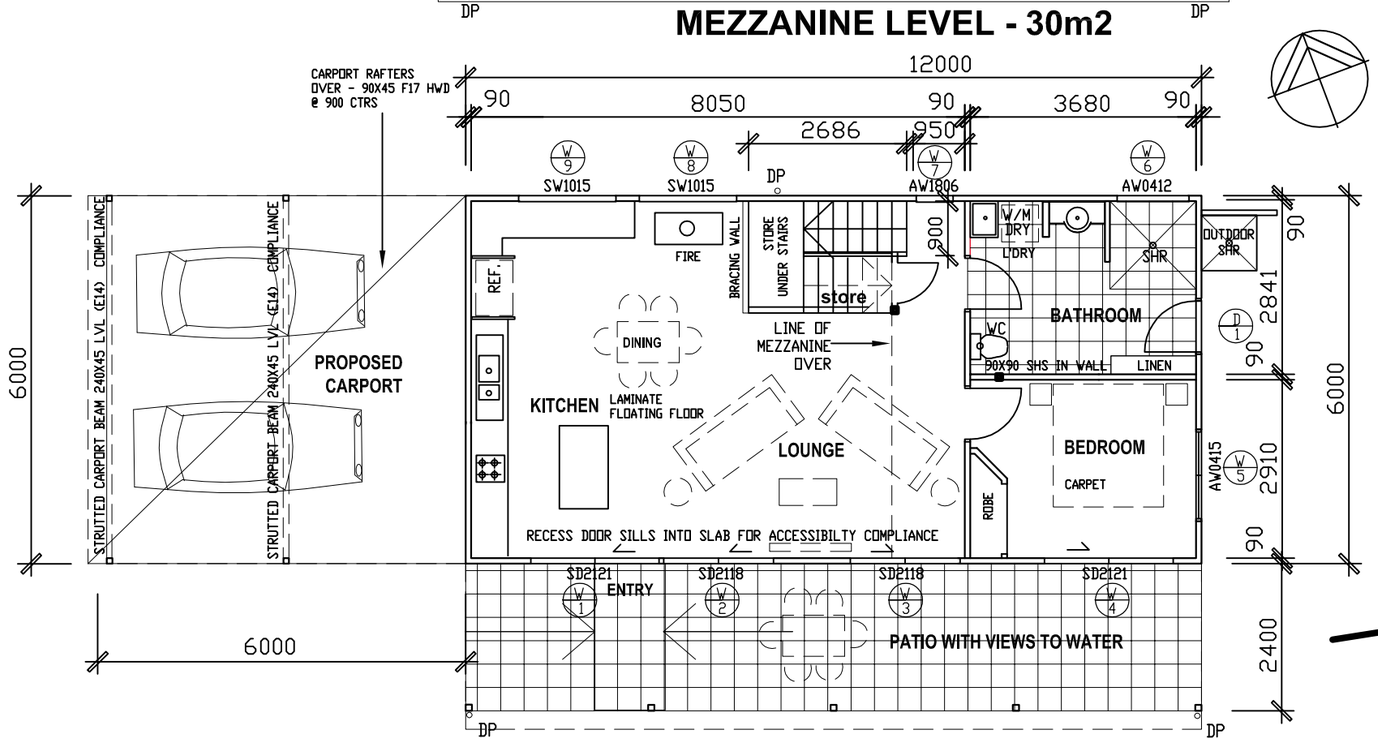

VISITOR ACCOMMODATION FLOOR PLAN - Footprint - 72m2

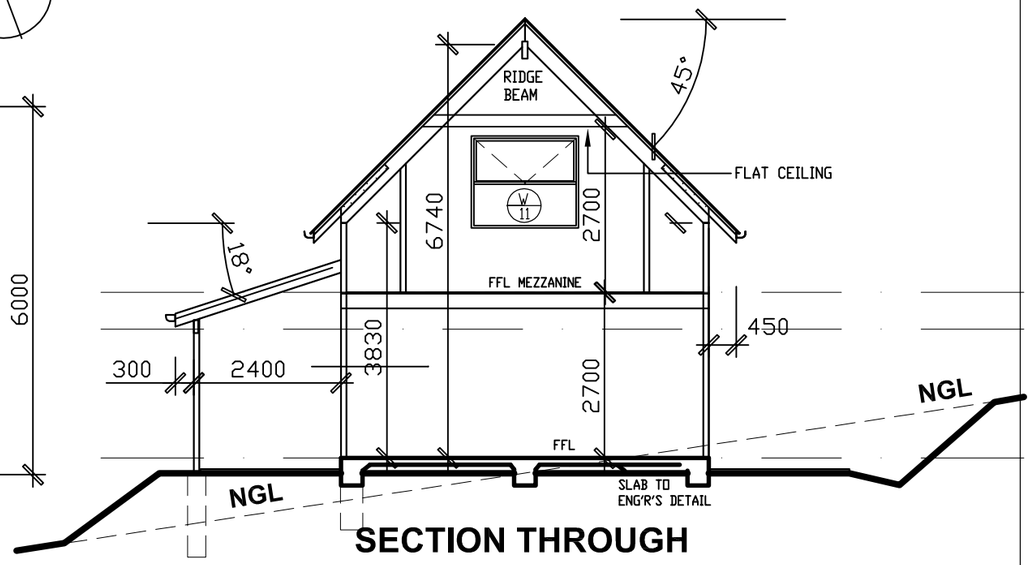

SECTION THROUGH MEZZANINE 1:100

PROPOSED NEW DWELLING
& VISITOR ACCOMMODATION

at
7 Renmore Court
CARLTON, TAS 7173
for
Brad Blake

VISITOR ACCOMMODATION FLOOR PLANS & SECTIONS

Amendments / Issues
A AMENDED 4.6.25
B AMENDED 12.6.25

Dennis Cantwell
Building Design & Documentation
Trading as
CanDitt Constructions P/L
Mobile : 0414 310 328
Email dennis@canditt.com.au
P.O. Box 200 Woodbridge TAS 7162
Accreditation No. CC5242C

Scale 1:100 @ A3 Date 15/5/25
SHEET No DWG - 03 / B