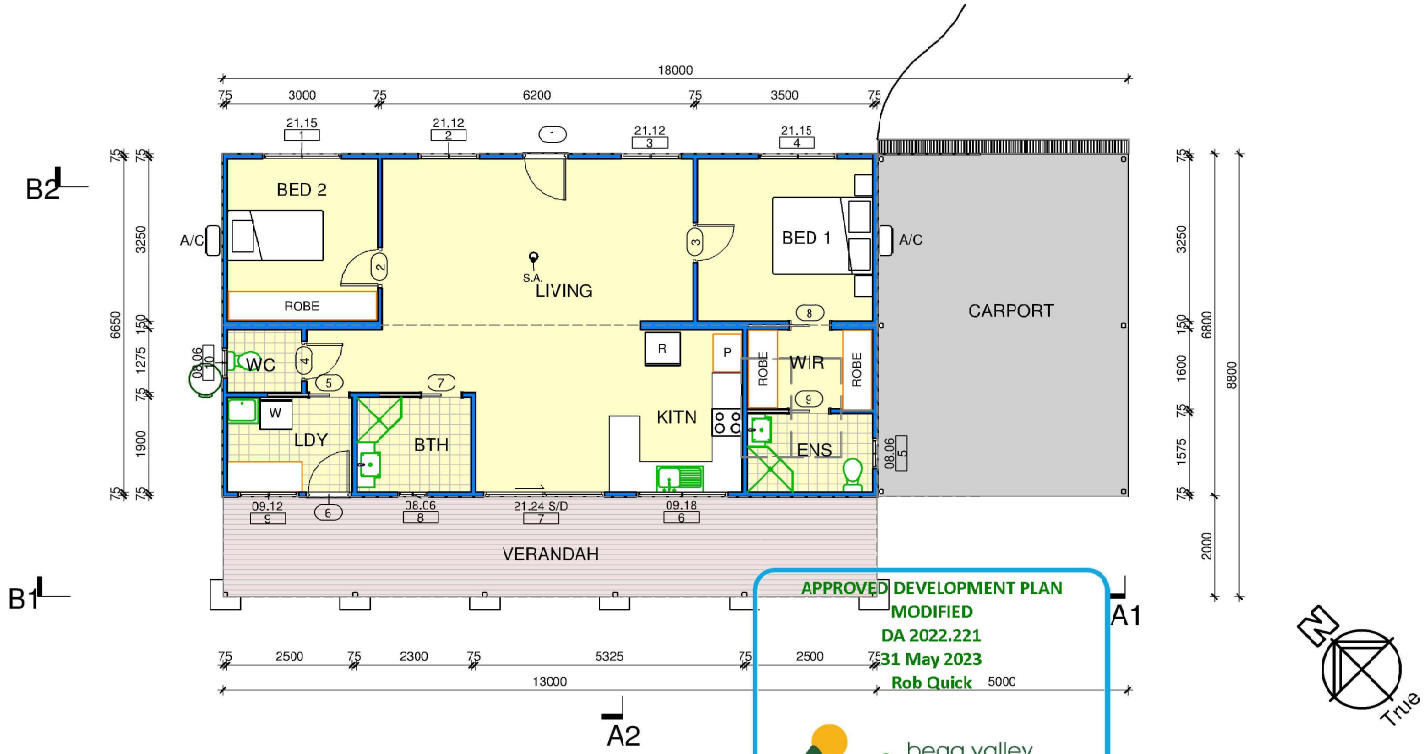

APPROVED DEVELOPMENT PLAN
MODIFIED
DA 2022.221
31 May 2023
Rob Quick

bega valley shire council

1 : 100

FLOOR PLAN

Rev.	Description	Date	Issued	To

Revisions

GORDON BUILDING DESIGN P/L

BUILDING DESIGNERS ASSOCIATION OF AUSTRALIA

21/03/2023 4:23:25 PM \\NAS-01-9E-2A\media\COMBINED CLIENTS\SEARLE 4169\DRW\SEARLE 4169 DWL2 MOVED LOCATION 20220809.rvt

GFA
inside face external wall

Name	Area
VERANDAH	26.0 m²
GFA	88.4 m²
CARPORT	34.0 m²
Total: 3	148.4 m²

0m 2m 4m

SCALE 1:100 @ A3

DA MOD 2022.221 20230321

PLAN		Rev.
03/22	DWG NO.	4169
Design & Drawn by: S.L.G	SHEET	A-111