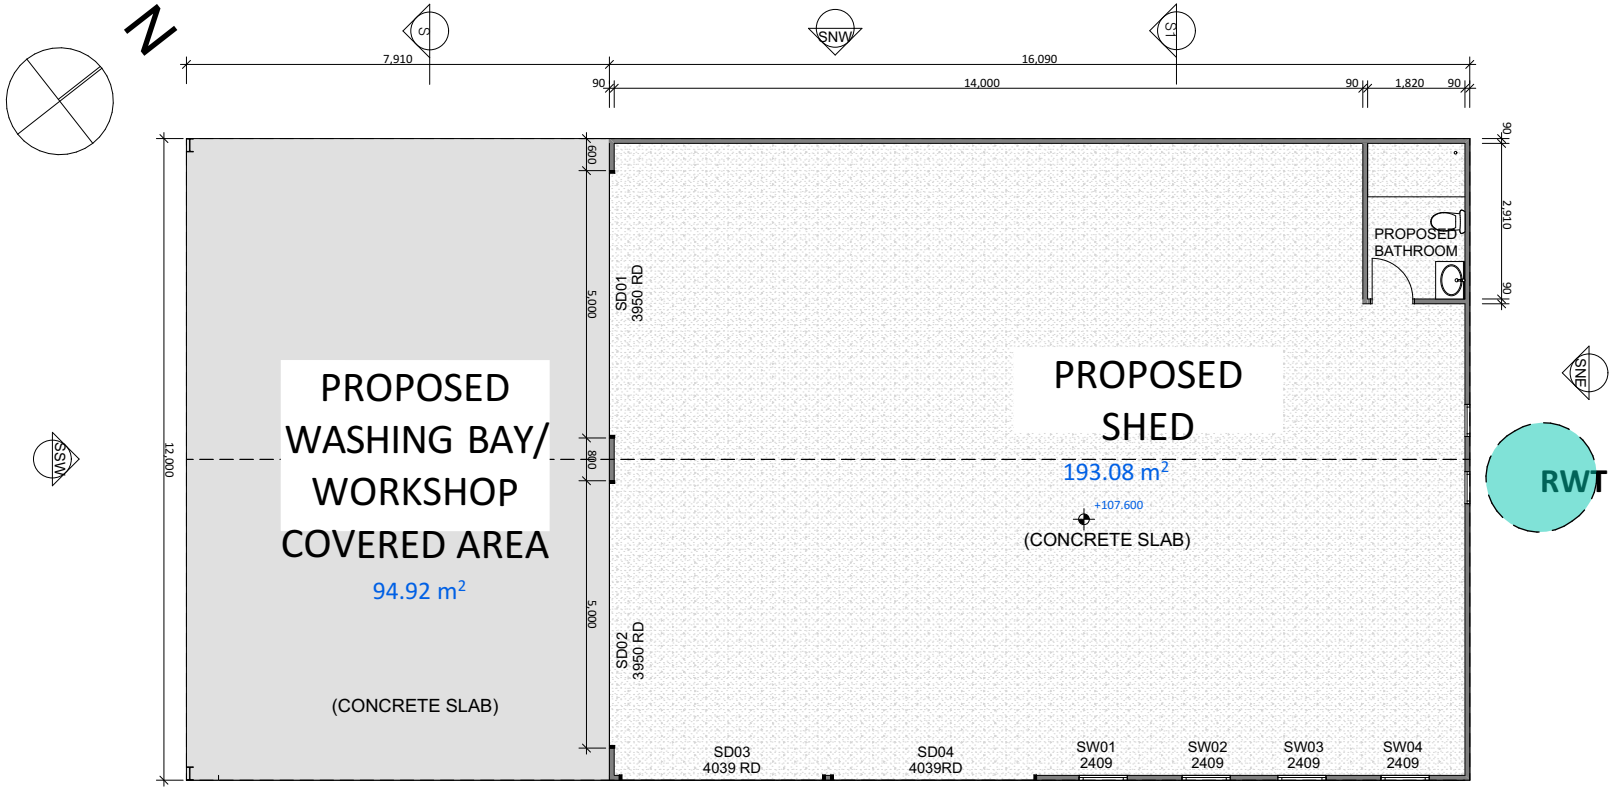

SHED FLOOR PLAN
Scale:1:100

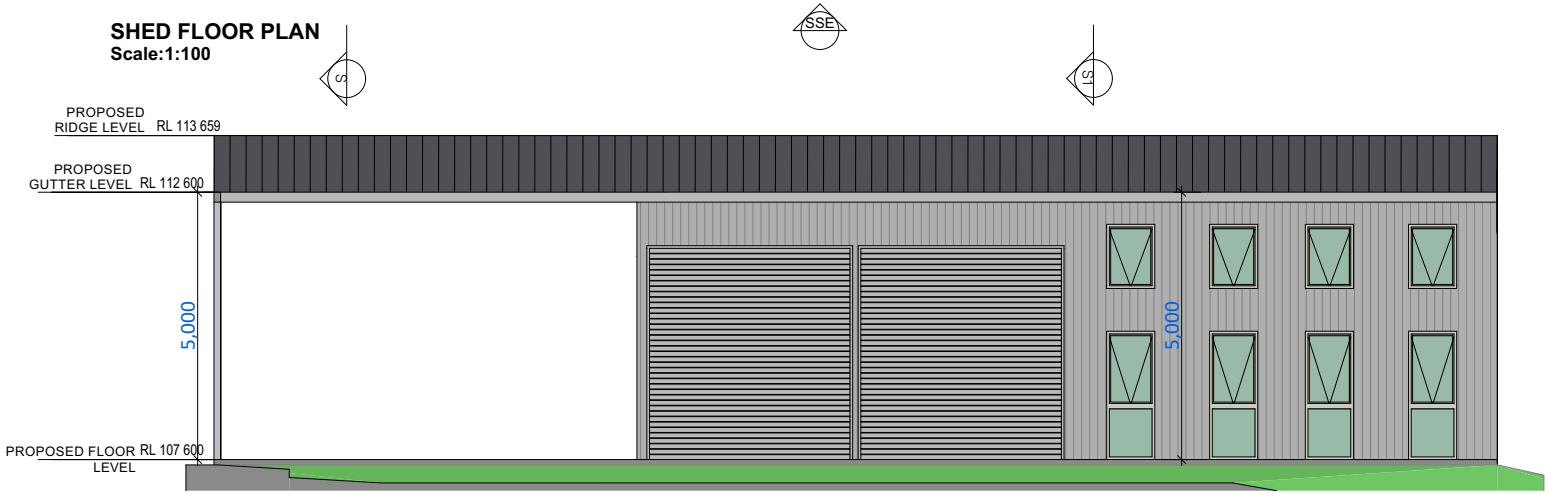

SHED SOUTHEAST ELEVATION

Scale 1:100

REPRODUCTION IN PART OR FULL IS PROHIBITED BY COPYRIGHT ©

plot date:13/09/2023

DDIAS DESIGN & DRAFTING
DESIGNS TO SUIT YOUR STYLE
2/58 YUGARI CRESCENT
DALEYS POINT NSW 2257
M: 0415460008
P: 4342 8301
BUILDING DESIGNERS ASSOCIATION OF AUSTRALIA

NOTES: Builder to verify all levels, heights and details prior to the works commencing. Contact this office with any questions. Locate all electrical, telephone, water and sewerage services. Direct all water and sewerage to lawful points of discharge and as directed by the Local Health Office. All materials and methods of construction of are to comply with the Building Code of Australia, Standards Association of Australia Codes and Local Government Requirements. Do not scale drawings. Figured dimensions take precedence over scaled sizes.

PROJECT	CLIENT	DRAWN	DATE	DWG No.	ISSUE	DATE	AMENDMENT
ALTERATIONS AND ADDITIONS & NEW SHED	WILKINSON	DD	13/09/2023	4 / 5	F	12/10/2023	CC CERTIFICATE- STAGE 1- SHED ONLY
LOCATION: 281 Matcham Road MATCHAM	DRAWING: New Shed floor Plans & Elevation	SCALE: 1:100	ISSUE: F	JOB No. 2111			

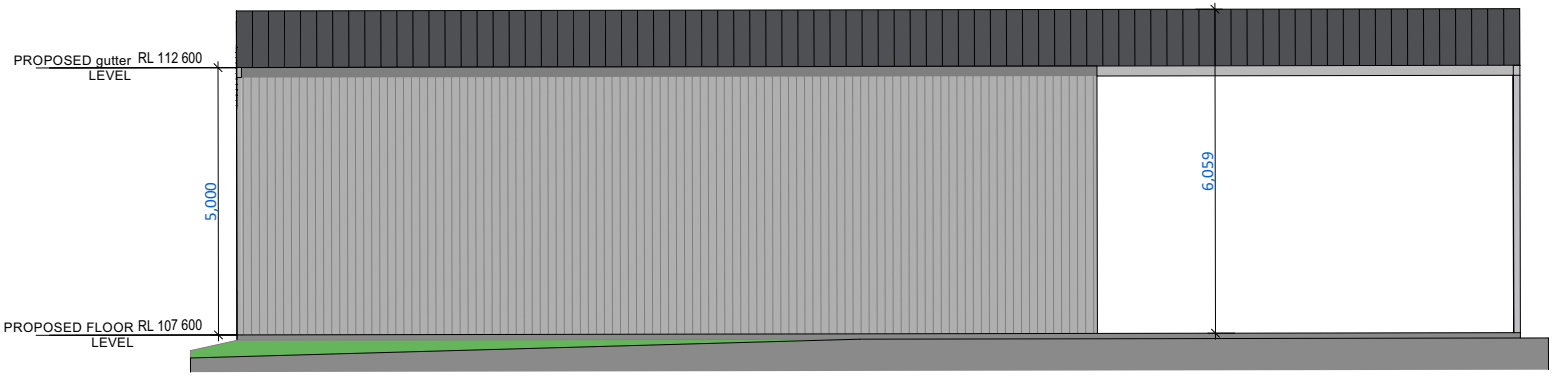

SHED NORTHWEST ELEVATION

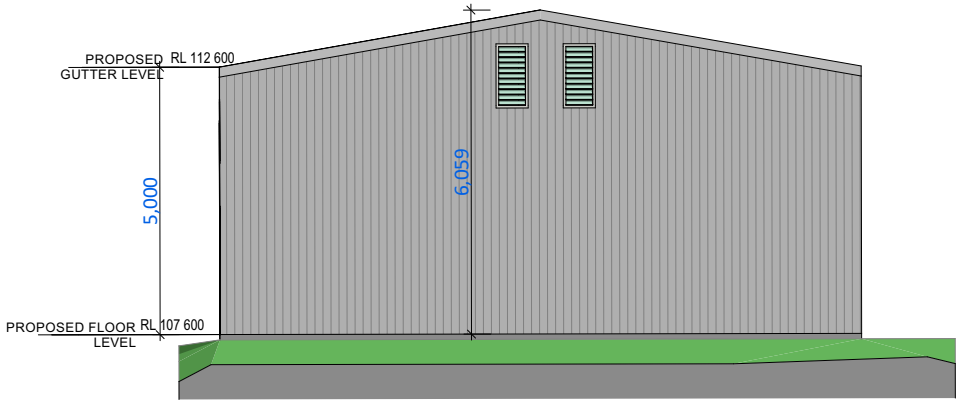

SHED NORTHEAST ELEVATION

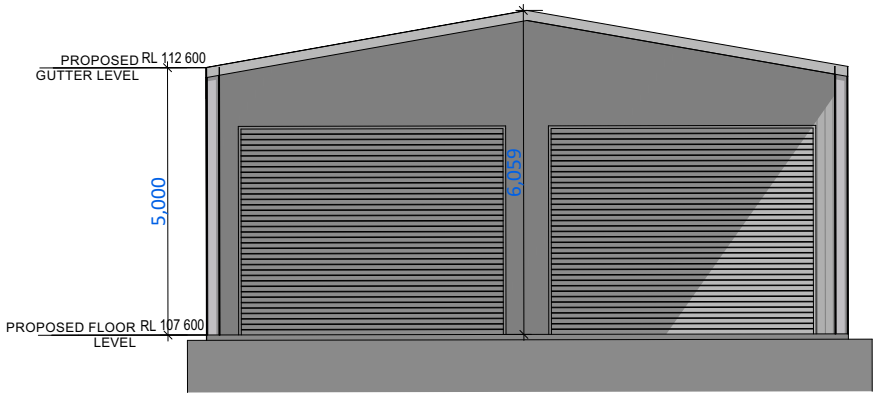

SHED SOUTHWEST ELEVATION

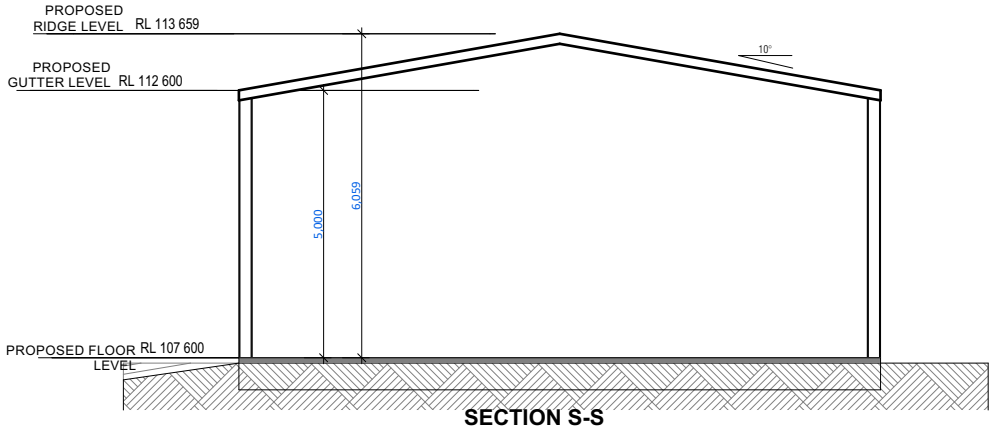

SECTION S-S

REPRODUCTION IN PART OR FULL IS PROHIBITED BY COPYRIGHT ©

plot date:13/09/2023

DDIAS DESIGN & DRAFTING
DESIGNS TO SUIT YOUR STYLE
2/58 YUGARI CRESCENT
DALEYS POINT NSW 2257
M: 0415460008
P: 4342 8301
BUILDING DESIGNERS ASSOCIATION OF AUSTRALIA

NOTES: Builder to verify all levels, heights and details prior to the works commencing. Contact this office with any questions. Locate all electrical, telephone, water and sewerage services. Direct all water and sewerage to lawful points of discharge and as directed by the Local Health Office. All materials and methods of construction of are to comply with the Building Code of Australia, Standards Association of Australia Codes and Local Government Requirements. Do not scale drawings. Figured dimensions take precedence over scaled sizes.

PROJECT	CLIENT	DRAWN	DATE	DWG No.	ISSUE	DATE	AMENDMENT
ALTERATIONS AND ADDITIONS & NEW SHED	WILKINSON	DD	13/09/2023	5 / 5	F	12/10/2023	CC CERTIFICATE- STAGE 1- SHED ONLY
LOCATION: 281 Matcham Road MATCHAM	DRAWING: Elevations & Section	SCALE: 1:100	ISSUE: F	JOB No.: 2111			