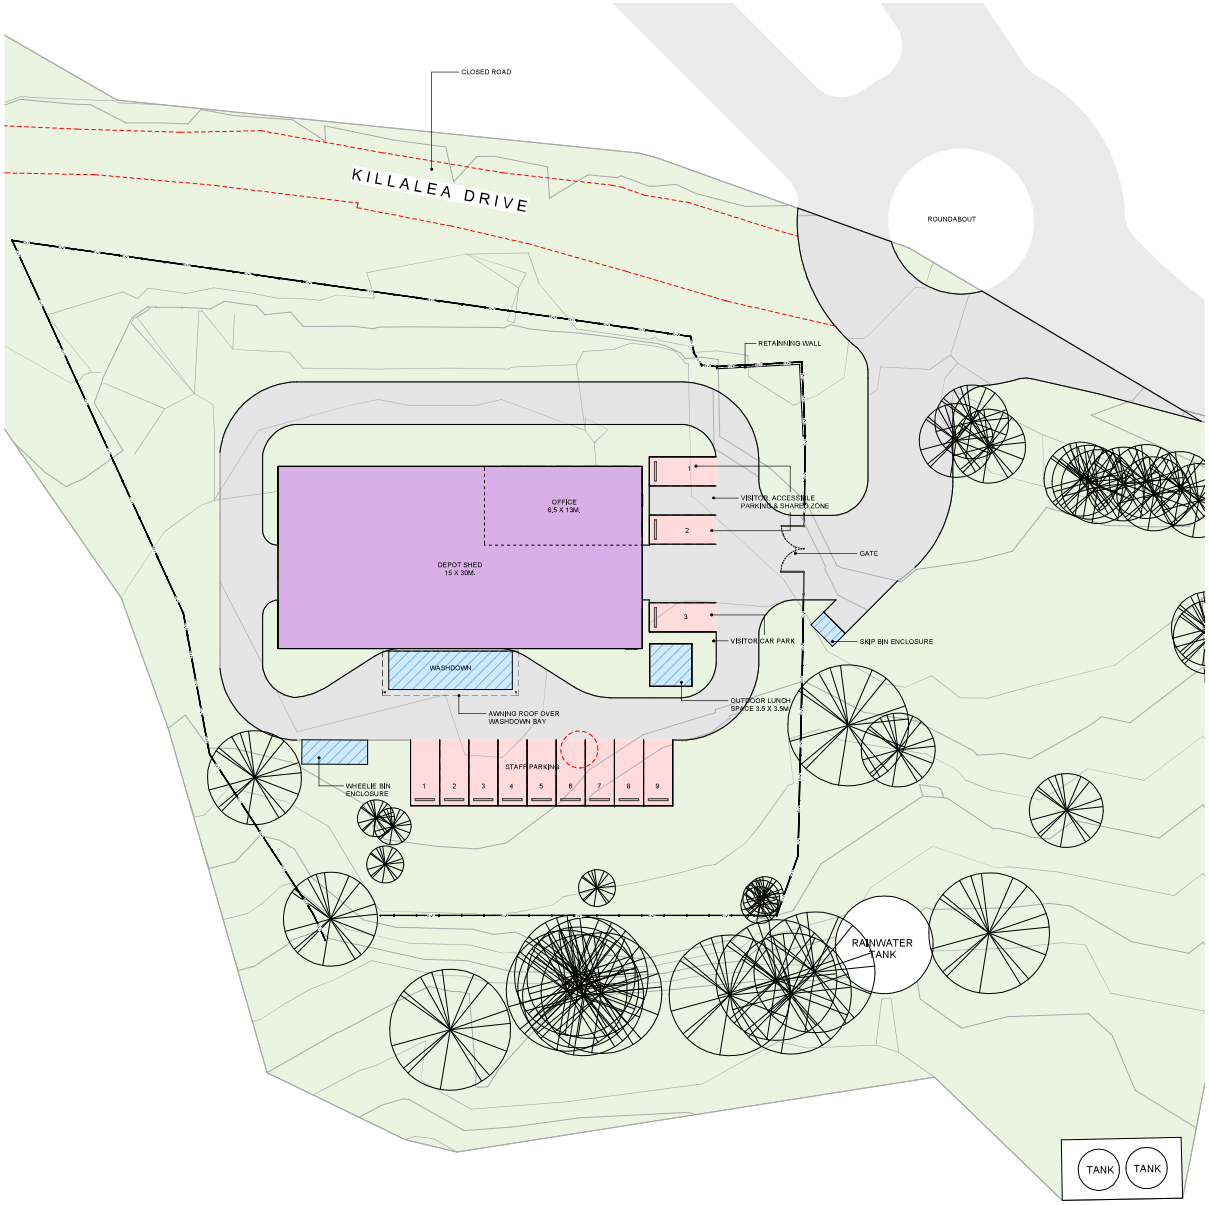

Proposed Killalea Reserve Depot Masterplan
For NSW National Parks & Wildlife Services
At 88 Killalea Drive, Shellcove, NSW 2529

REV.	DESCRIPTION	DATE
3	FINAL MASTERPLAN ISSUE	13.12.24

DRAWING TITLE: MASTER PLAN

PROJECT #: 24-0038
SCALE: 1 : 200 @ A1
DATE: 13.12.24
DRAWN: SL CHECKED: Checker

DRAWING NO. L-04
REVISION 3

12/17/2024 3:43:20 PM

www.aej.com.au aej@aej.com.au

USE WRITTEN DIMENSIONS ONLY - DO NOT SCALE OFF DRAWINGS

COPYRIGHT OF EDMISTON JONES PTY LTD (ACN 003 163 451) © 2024 Nominated Architect Mark Jones Reg. No. 4474
Autodesk Docs://24-0038 Killalea Depot Master Plan/24-0038 Killalea Depot Master Plan_DD1.rvt

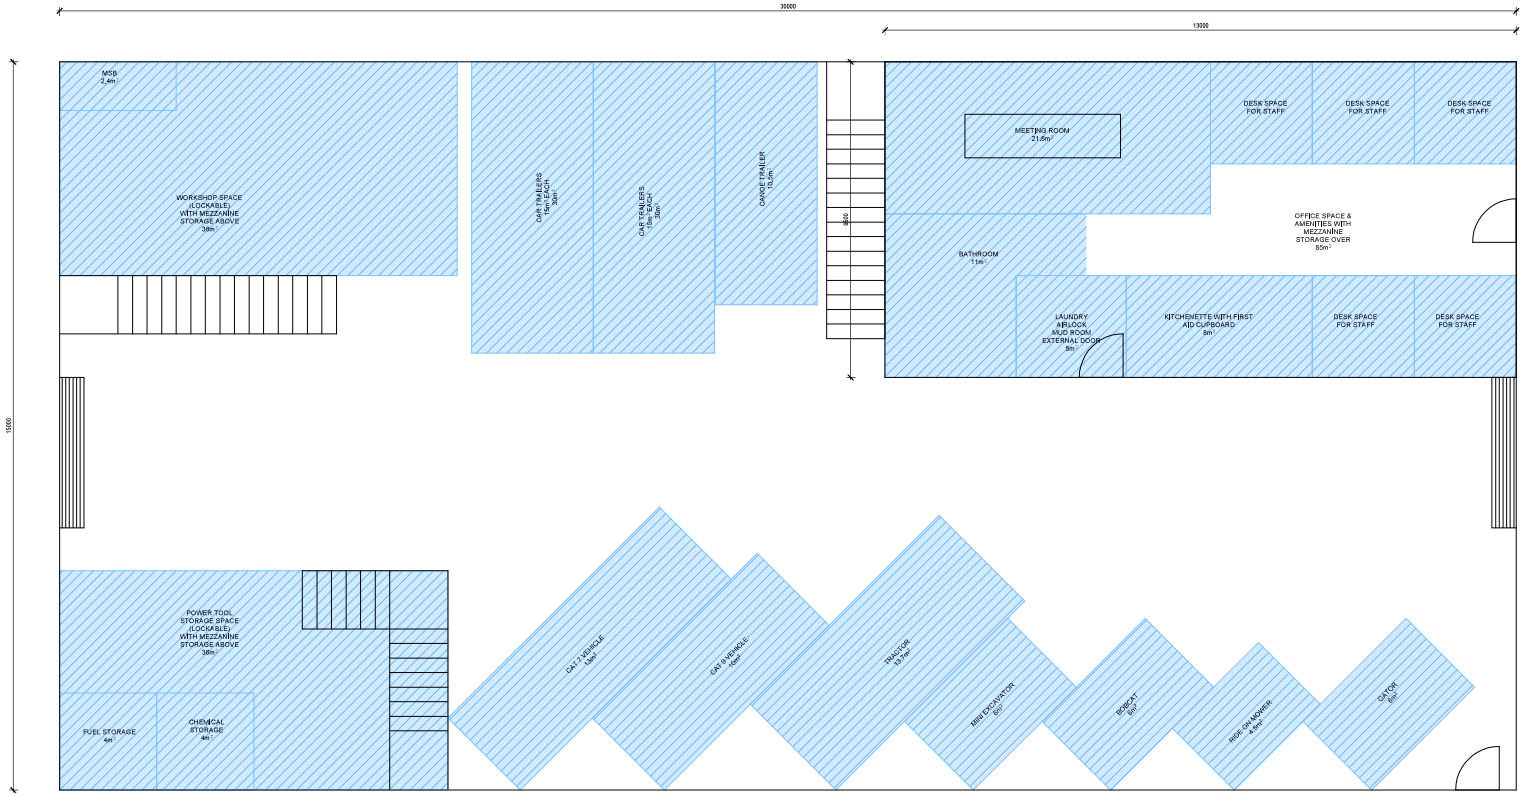

Proposed Killalea Reserve Depot Masterplan
For NSW National Parks & Wildlife Services
At 88 Killalea Drive, Shellcove, NSW 2529

REV.	DESCRIPTION	DATE
2	ISSUE FOR INFORMATION	11.12.24
3	FINAL MASTERPLAN ISSUE	13.12.24

DRAWING TITLE

DEPOT SHED SPATIAL ARRANGEMENT PLAN

PROJECT # 24-0038
SCALE: 1 : 50 @ A1
DATE: 13.12.24
DRAWN: SS CHECKED: SS

DRAWING NO. L-05
REVISION 3

12/17/2024 3:43:20 PM

www.aej.com.au aej@aej.com.au

COPYRIGHT OF EDMISTON JONES PTY LTD (ACN 003 163 451) © 2024 Nominated Architect Mark Jones Reg. No. 4474
Autodesk Docs://24-0038 Killalea Depot Master Plan/24-0038 Killalea Depot Master Plan_DD1.rvt

USE WRITTEN DIMENSIONS ONLY - DO NOT SCALE OFF DRAWINGS

SOUTH EAST VIEW

SOUTH WEST VIEW

NORTH WEST VIEW

NORTH EAST VIEW

Proposed Killalea Reserve Depot Masterplan
For NSW National Parks & Wildlife Services
At 88 Killalea Drive, Shellcove, NSW 2529

COPYRIGHT OF EDMISTON JONES PTY LTD (ACN 003 163 451) © 2024 Nominated Architect Mark Jones Reg. No. 4474
Autodesk Docs://24-0038 Killalea Depot Master Plan/24-0038 Killalea Depot Master Plan_DD1.rvt

www.aej.com.au aej@aej.com.au

REV.	DESCRIPTION	DATE
3	FINAL MASTERPLAN ISSUE	13.12.24

DRAWING TITLE
PERSPECTIVES

PROJECT # 24-0038
SCALE: @ A1
DATE: 13.12.24
DRAWN: SL CHECKED: SS

DRAWING NO. L-06
REVISION 3

12/17/2024 3:43:21 PM

USE WRITTEN DIMENSIONS ONLY - DO NOT SCALE OFF DRAWINGS