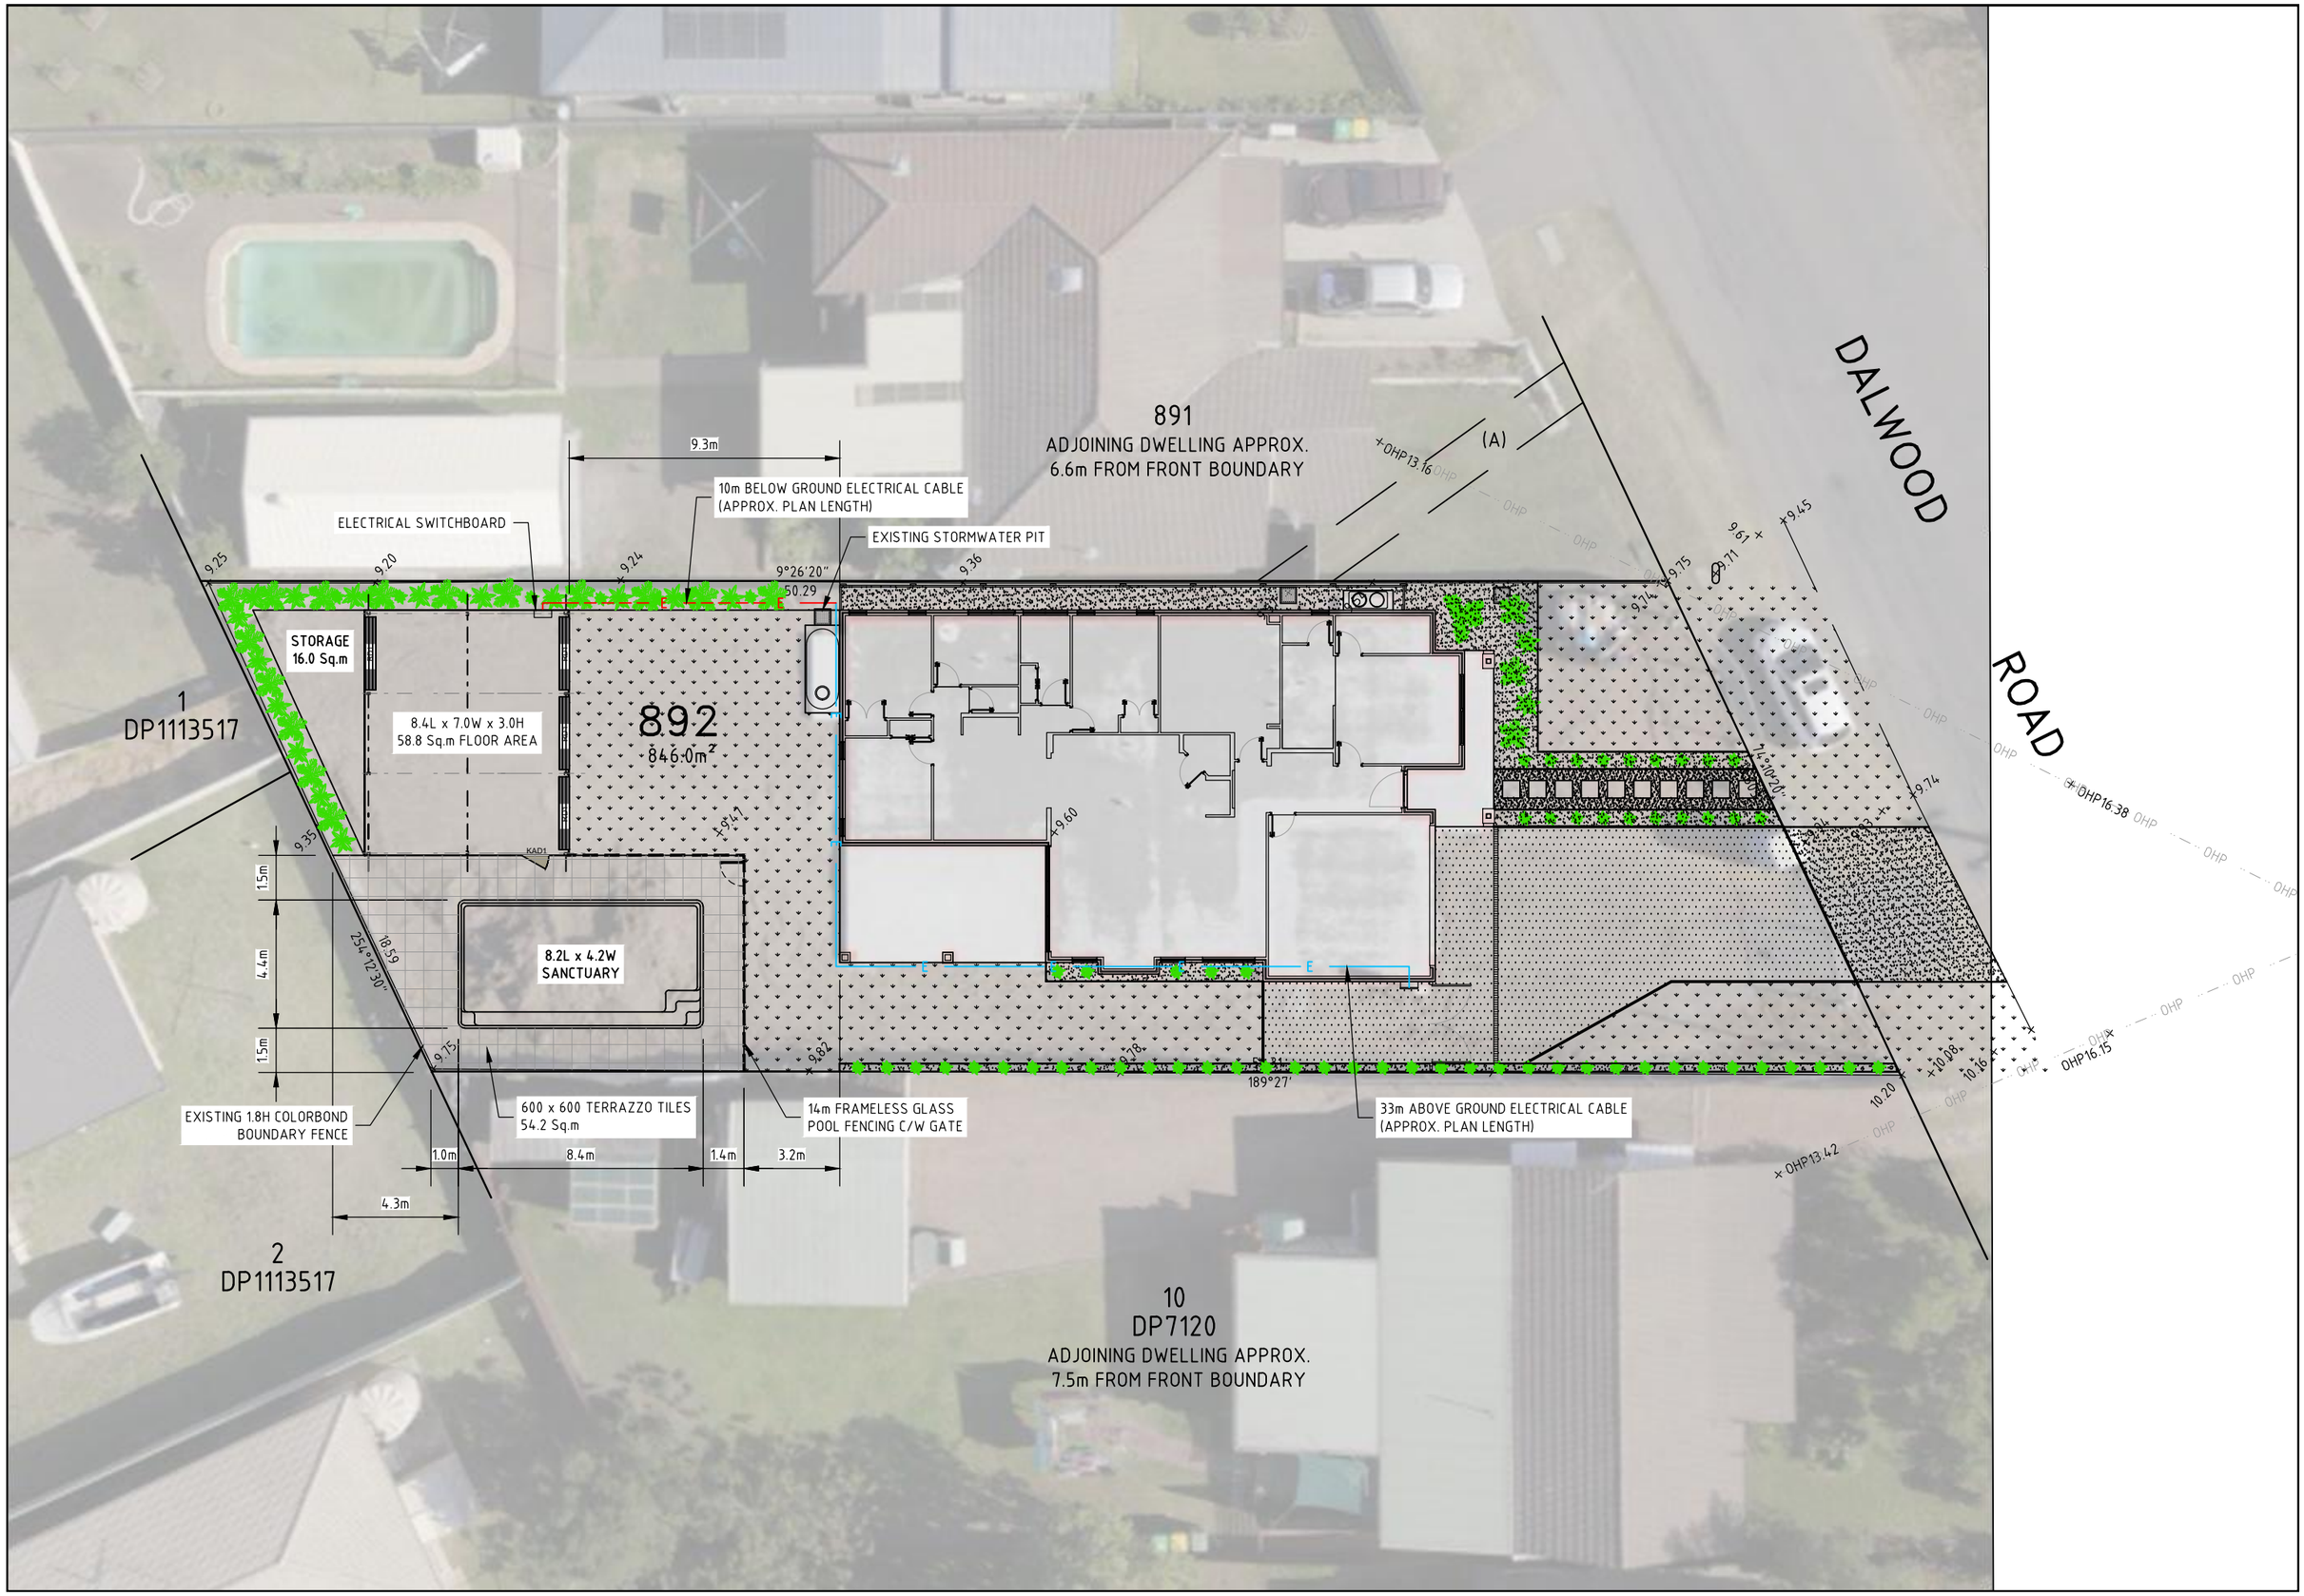
891
ADJOINING DWELLING APPROX.
6.6m FROM FRONT BOUNDARY
DALWOOD
ROAD
(A)
9.3m
10m BELOW GROUND ELECTRICAL CABLE
(APPROX. PLAN LENGTH)
ELECTRICAL SWITCHBOARD
EXISTING STORMWATER PIT
9°26'20"
50.29
STORAGE
16.0 Sq.m
8.4L x 7.0W x 3.0H
58.8 Sq.m FLOOR AREA
892
846.0m²
1
DP1113517
8.2L x 4.2W
SANCTUARY
1.5m
4.4m
1.5m
254°12'30"
18.59
EXISTING 1.8H COLORBOND
BOUNDARY FENCE
600 x 600 TERRAZZO TILES
54.2 Sq.m
14m FRAMELESS GLASS
POOL FENCING C/W GATE
33m ABOVE GROUND ELECTRICAL CABLE
(APPROX. PLAN LENGTH)
189°27'
1.0m
8.4m
1.4m
3.2m
4.3m
2
DP1113517
10
DP7120
ADJOINING DWELLING APPROX.
7.5m FROM FRONT BOUNDARY