issued for construction

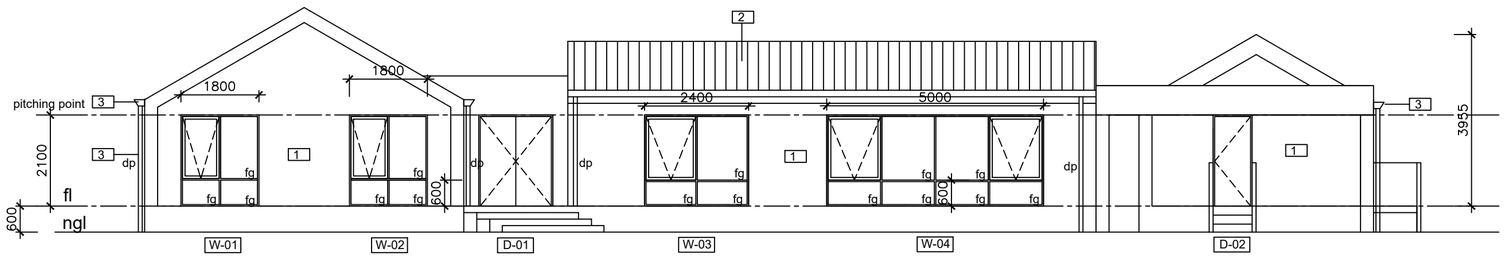

FRONT ELEVATION

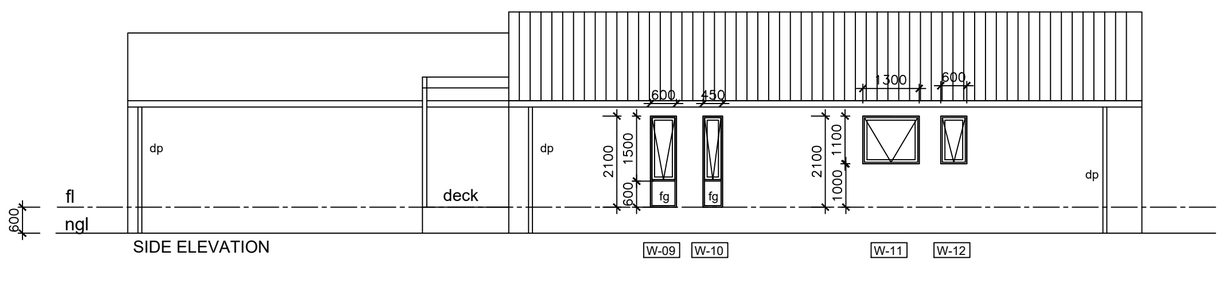

SIDE ELEVATION

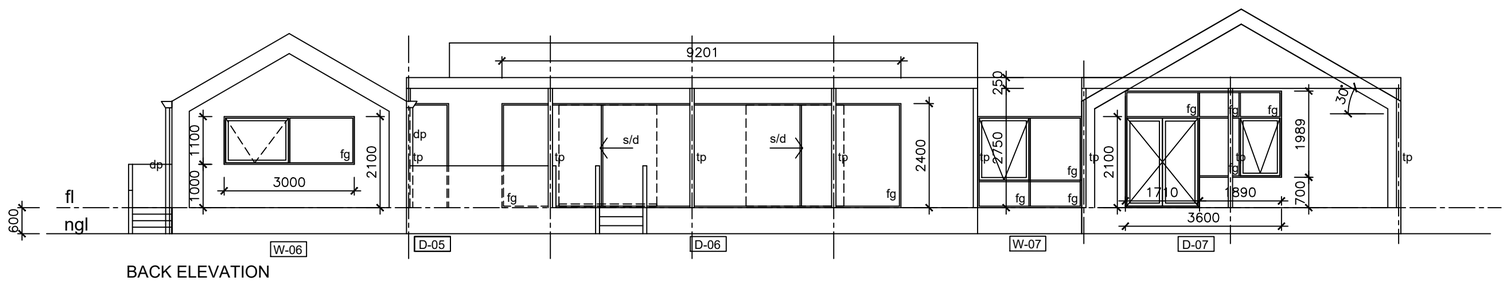

BACK ELEVATION

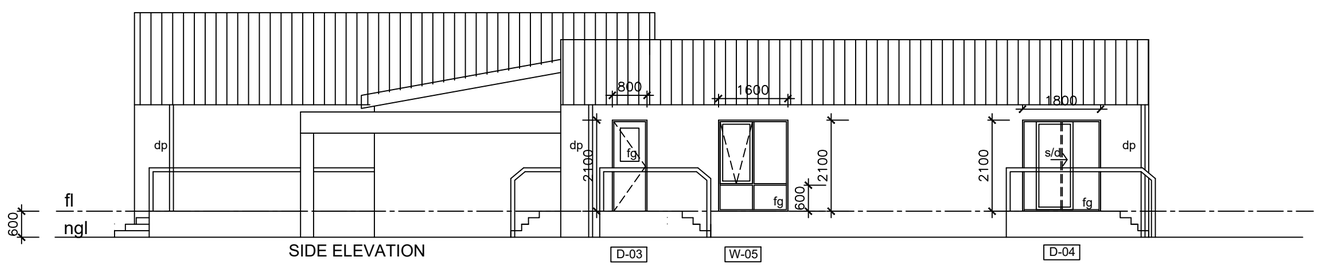

SIDE ELEVATION

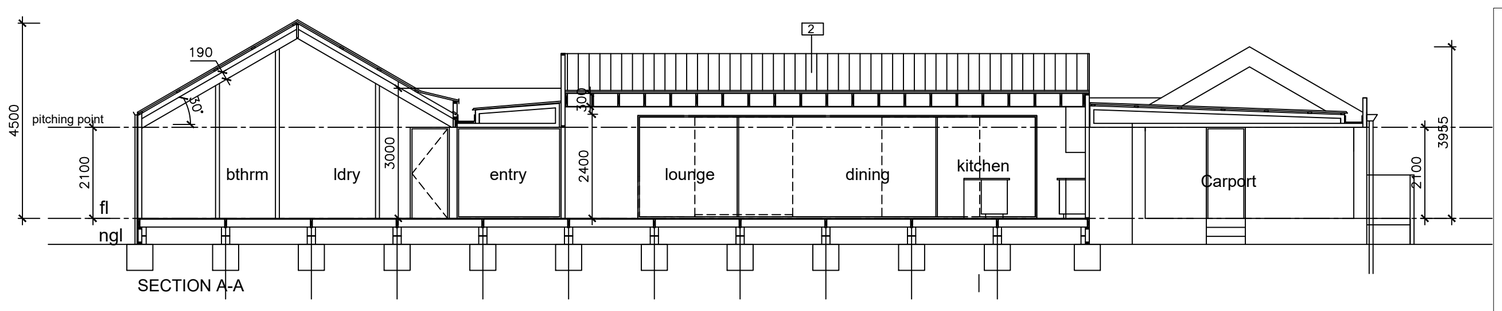

SECTION A-A

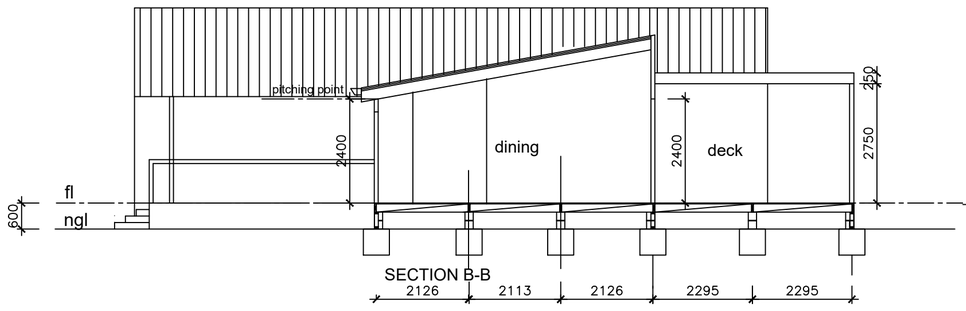

SECTION B-B

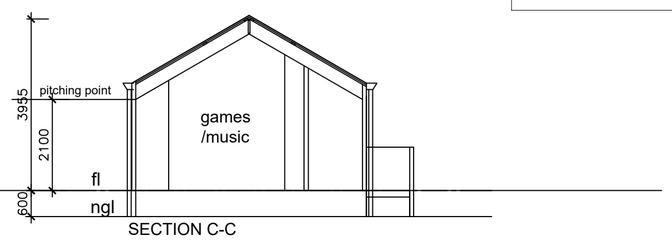

SECTION C-C

shedule of materials

residence

1. external walls - timber frame cladded with Hardies smooth axon, select texture finish , colour woodland grey
2. roof - metal roof deck colorbond colour woodland grey
3. gutters and downpipes- colorbond finish, colour woodland grey
4. front door - aluminium frame, colour black,timber slats oiled
5. windows - anodised aluminium, powder coated finish, colour black
6. deck- timber, oiled natural

WINDOW AND DOOR SCHEDULE

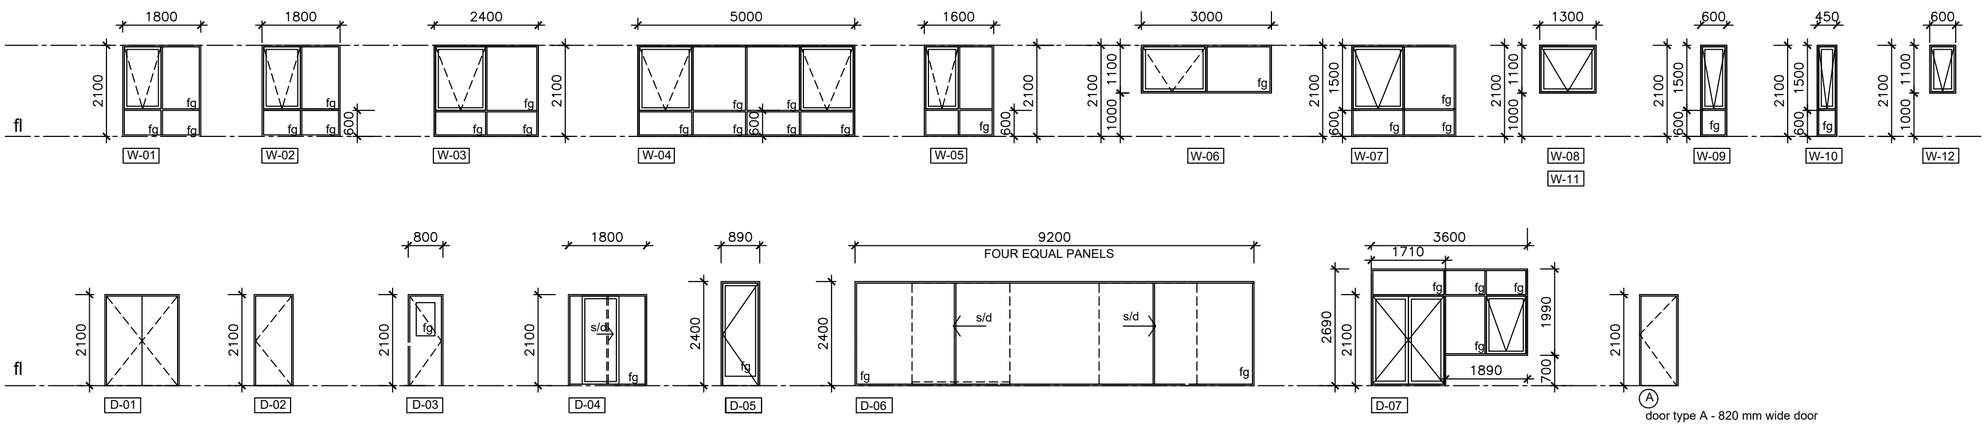

CONTRACTORS MUST VERIFY ALL DIMENSIONS ON SITE PRIOR TO THE COMMENCEMENT OF ANY WORKS AND OR SHOP DRAWINGS. FIGURED DIMENSIONS SHALL TAKE PREFERENCE OVER SCALED DIMENSIONS.

REVISIONS		ISSUE	
NO.	DESCRIPTION	T0	DAT

PASSALACQUA

10 SCHRODER COURT
NORTH HAVEN
ADELAIDE, SA

MOB 0439557709
EMAIL studiodomus@bigpond.com
CONTACT salvatore passalacqua

Project

PROPOSED RESIDENCE AND SHEDS FOR MR A BIANCHETTI

AT 62 WILIAMS ROAD TWO WELLS

Drawing Title

ELEVATIONS

Drawn		
SP		
Scale		Date Plotted
1:100		21/08/23
Date		Revision Date
OCT2022		
Project Number	Drawing Number	Revision No.
ADAM/22/	4 OF 4	