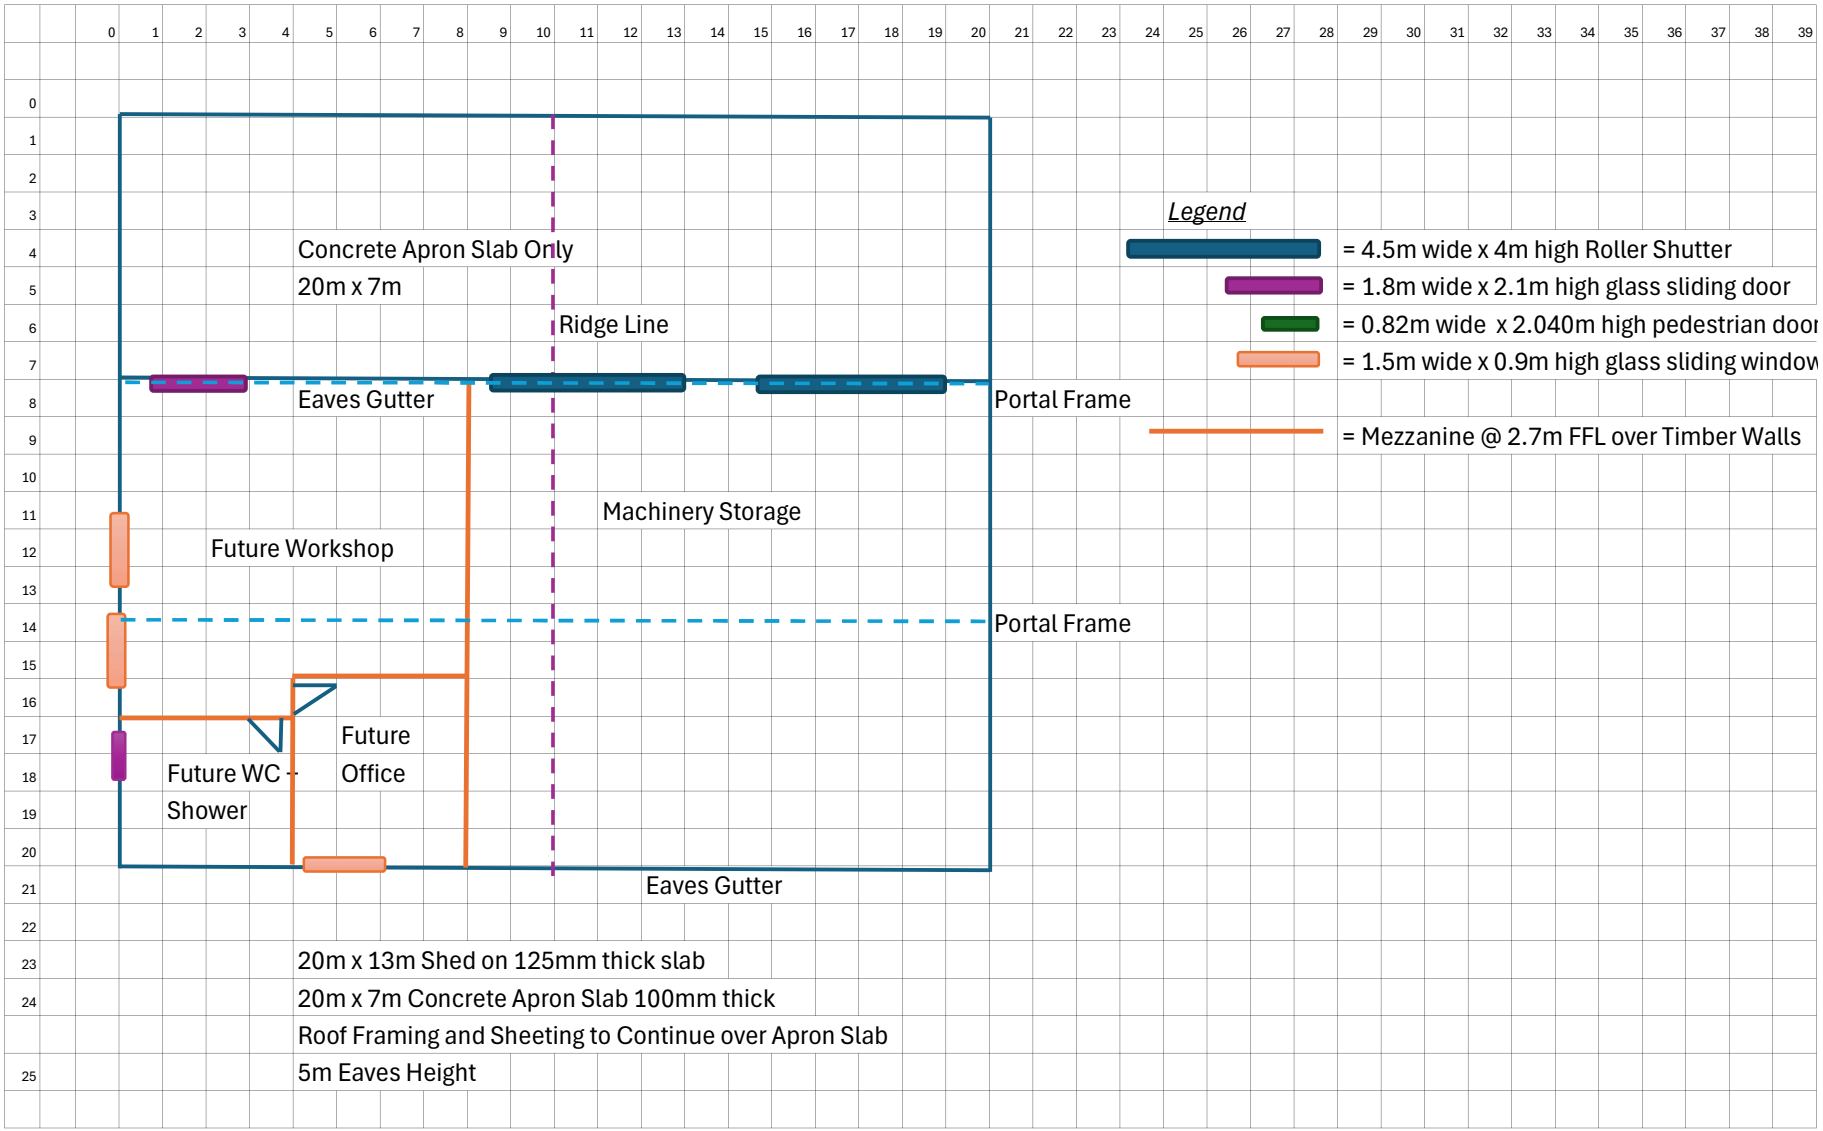Tony Grey Design 3 58 Campbell Rd, Sheldon