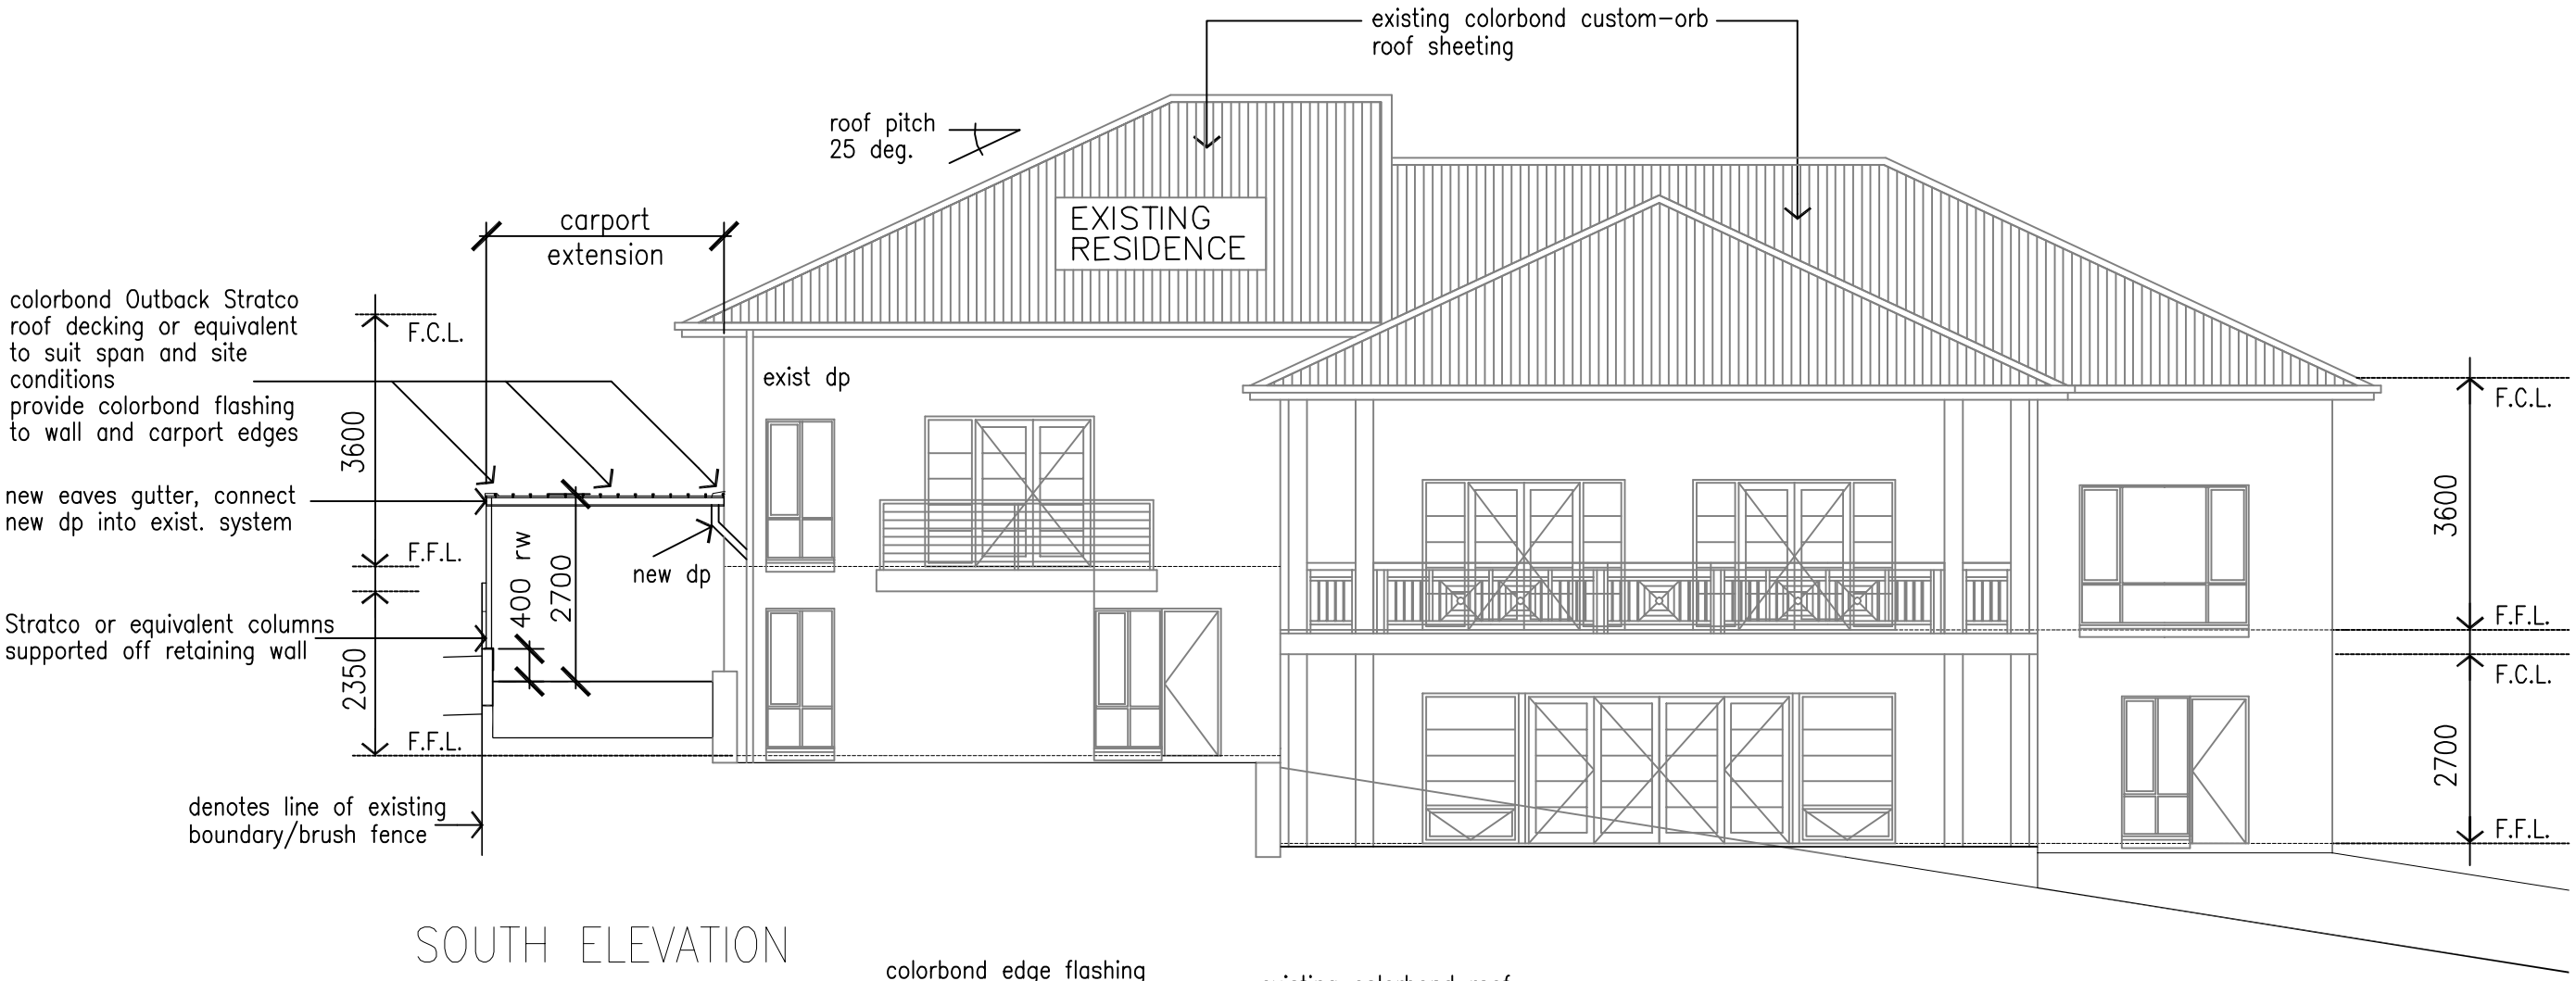

SOUTH ELEVATION
1:100

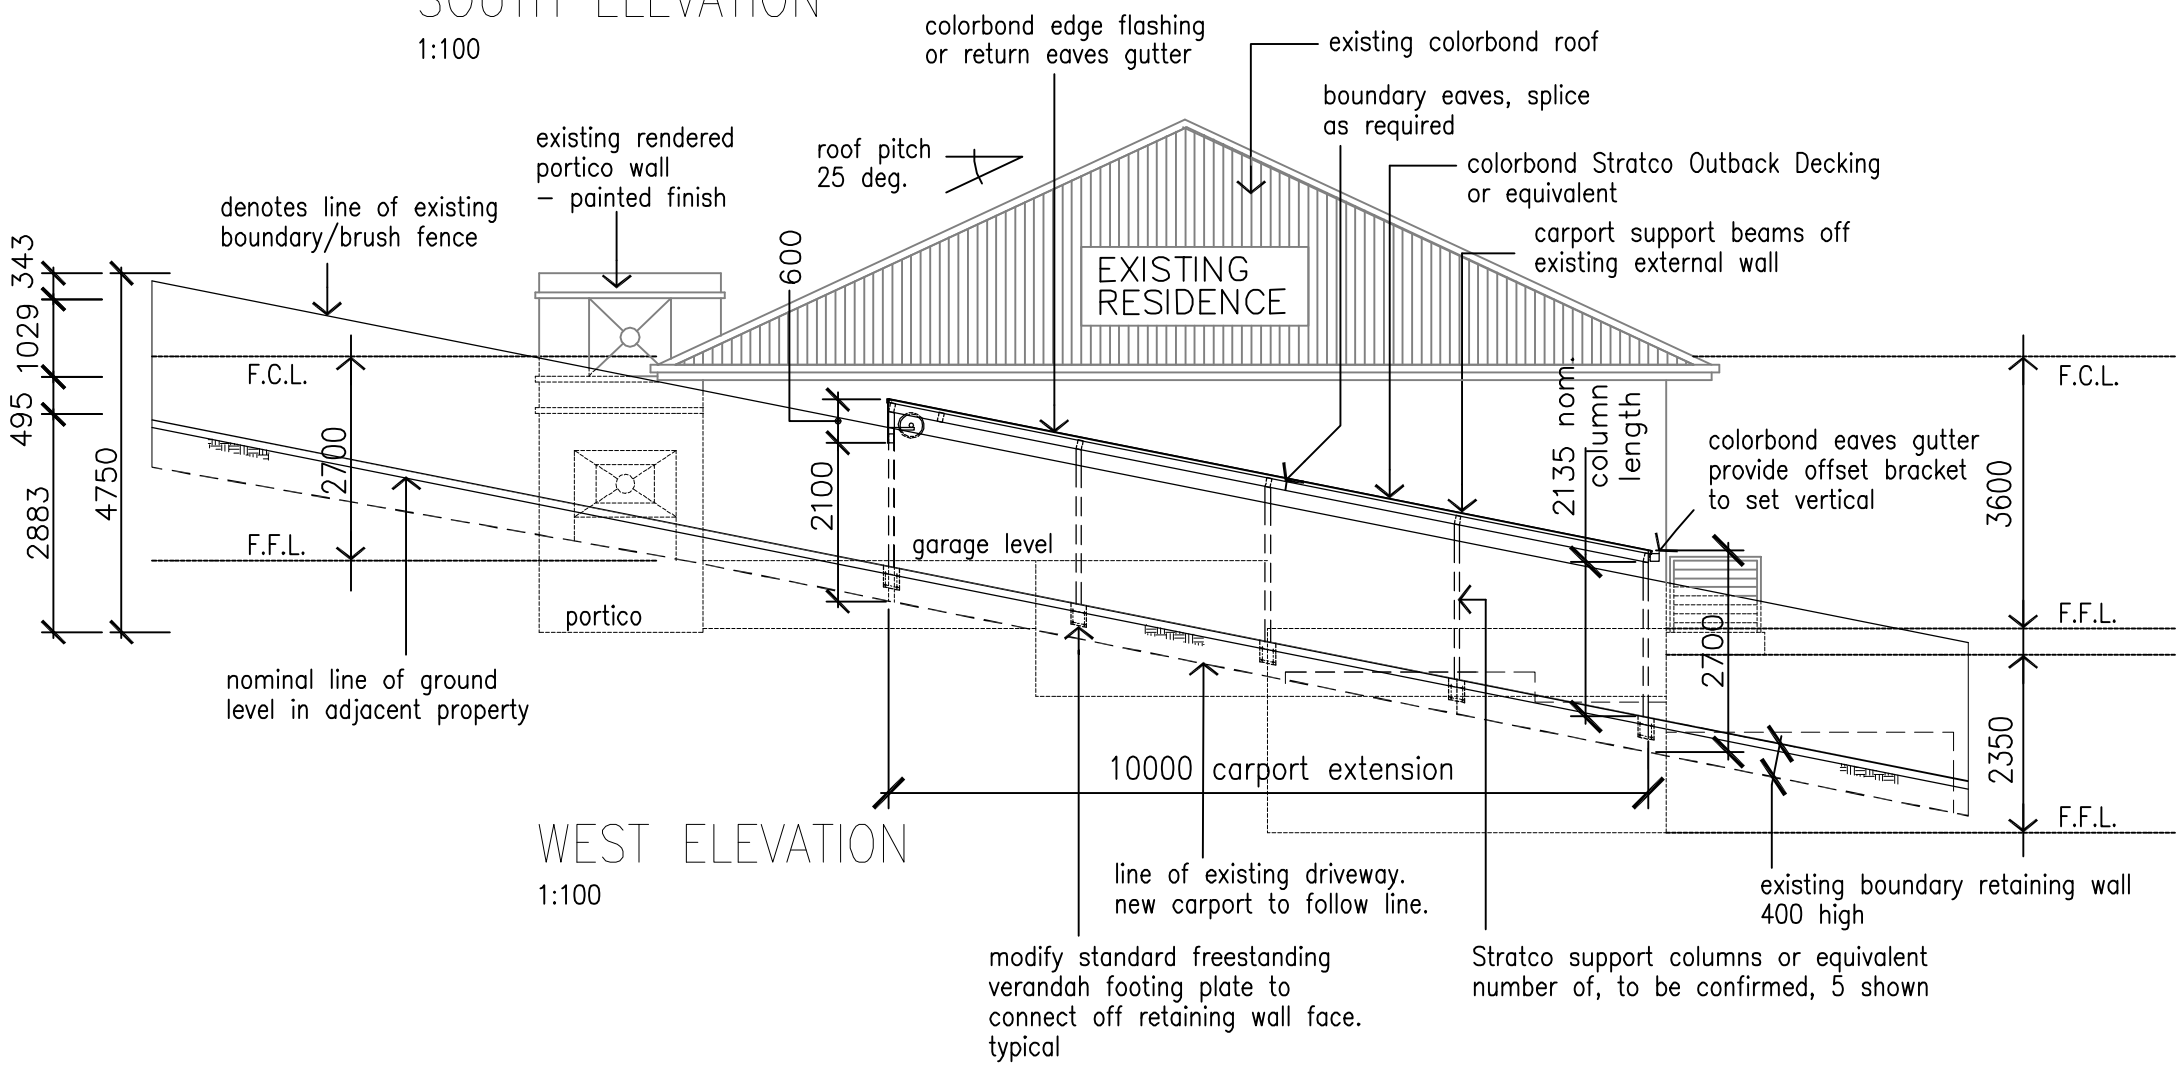

WEST ELEVATION
1:100

REV	AMENDMENT NOTES	DATE
A	ADDED, OVERALL HEIGHT, COLUMN NOMINAL LENGTH & RETAINING WALL HEIGHT.	21/12/2023
	ISSUED FOR PLANNING APPROVAL	17/12/2023

PROJECT
VOUDANTAS RESIDENCE
LOT 160 CROWHURST STREET
GOLDEN GROVE SA 5125

DRAWING TITLE
ELEVATIONS
CARPORT EXTENSION

SCALE
1:100

DATE
DEC. 2023

SHEET DRAWING NO.
2A of 3

© Copyright

ALL LEVELS AND DIMENSIONS MUST BE VERIFIED ON SITE BEFORE COMMENCING CONSTRUCTION OR FABRICATION