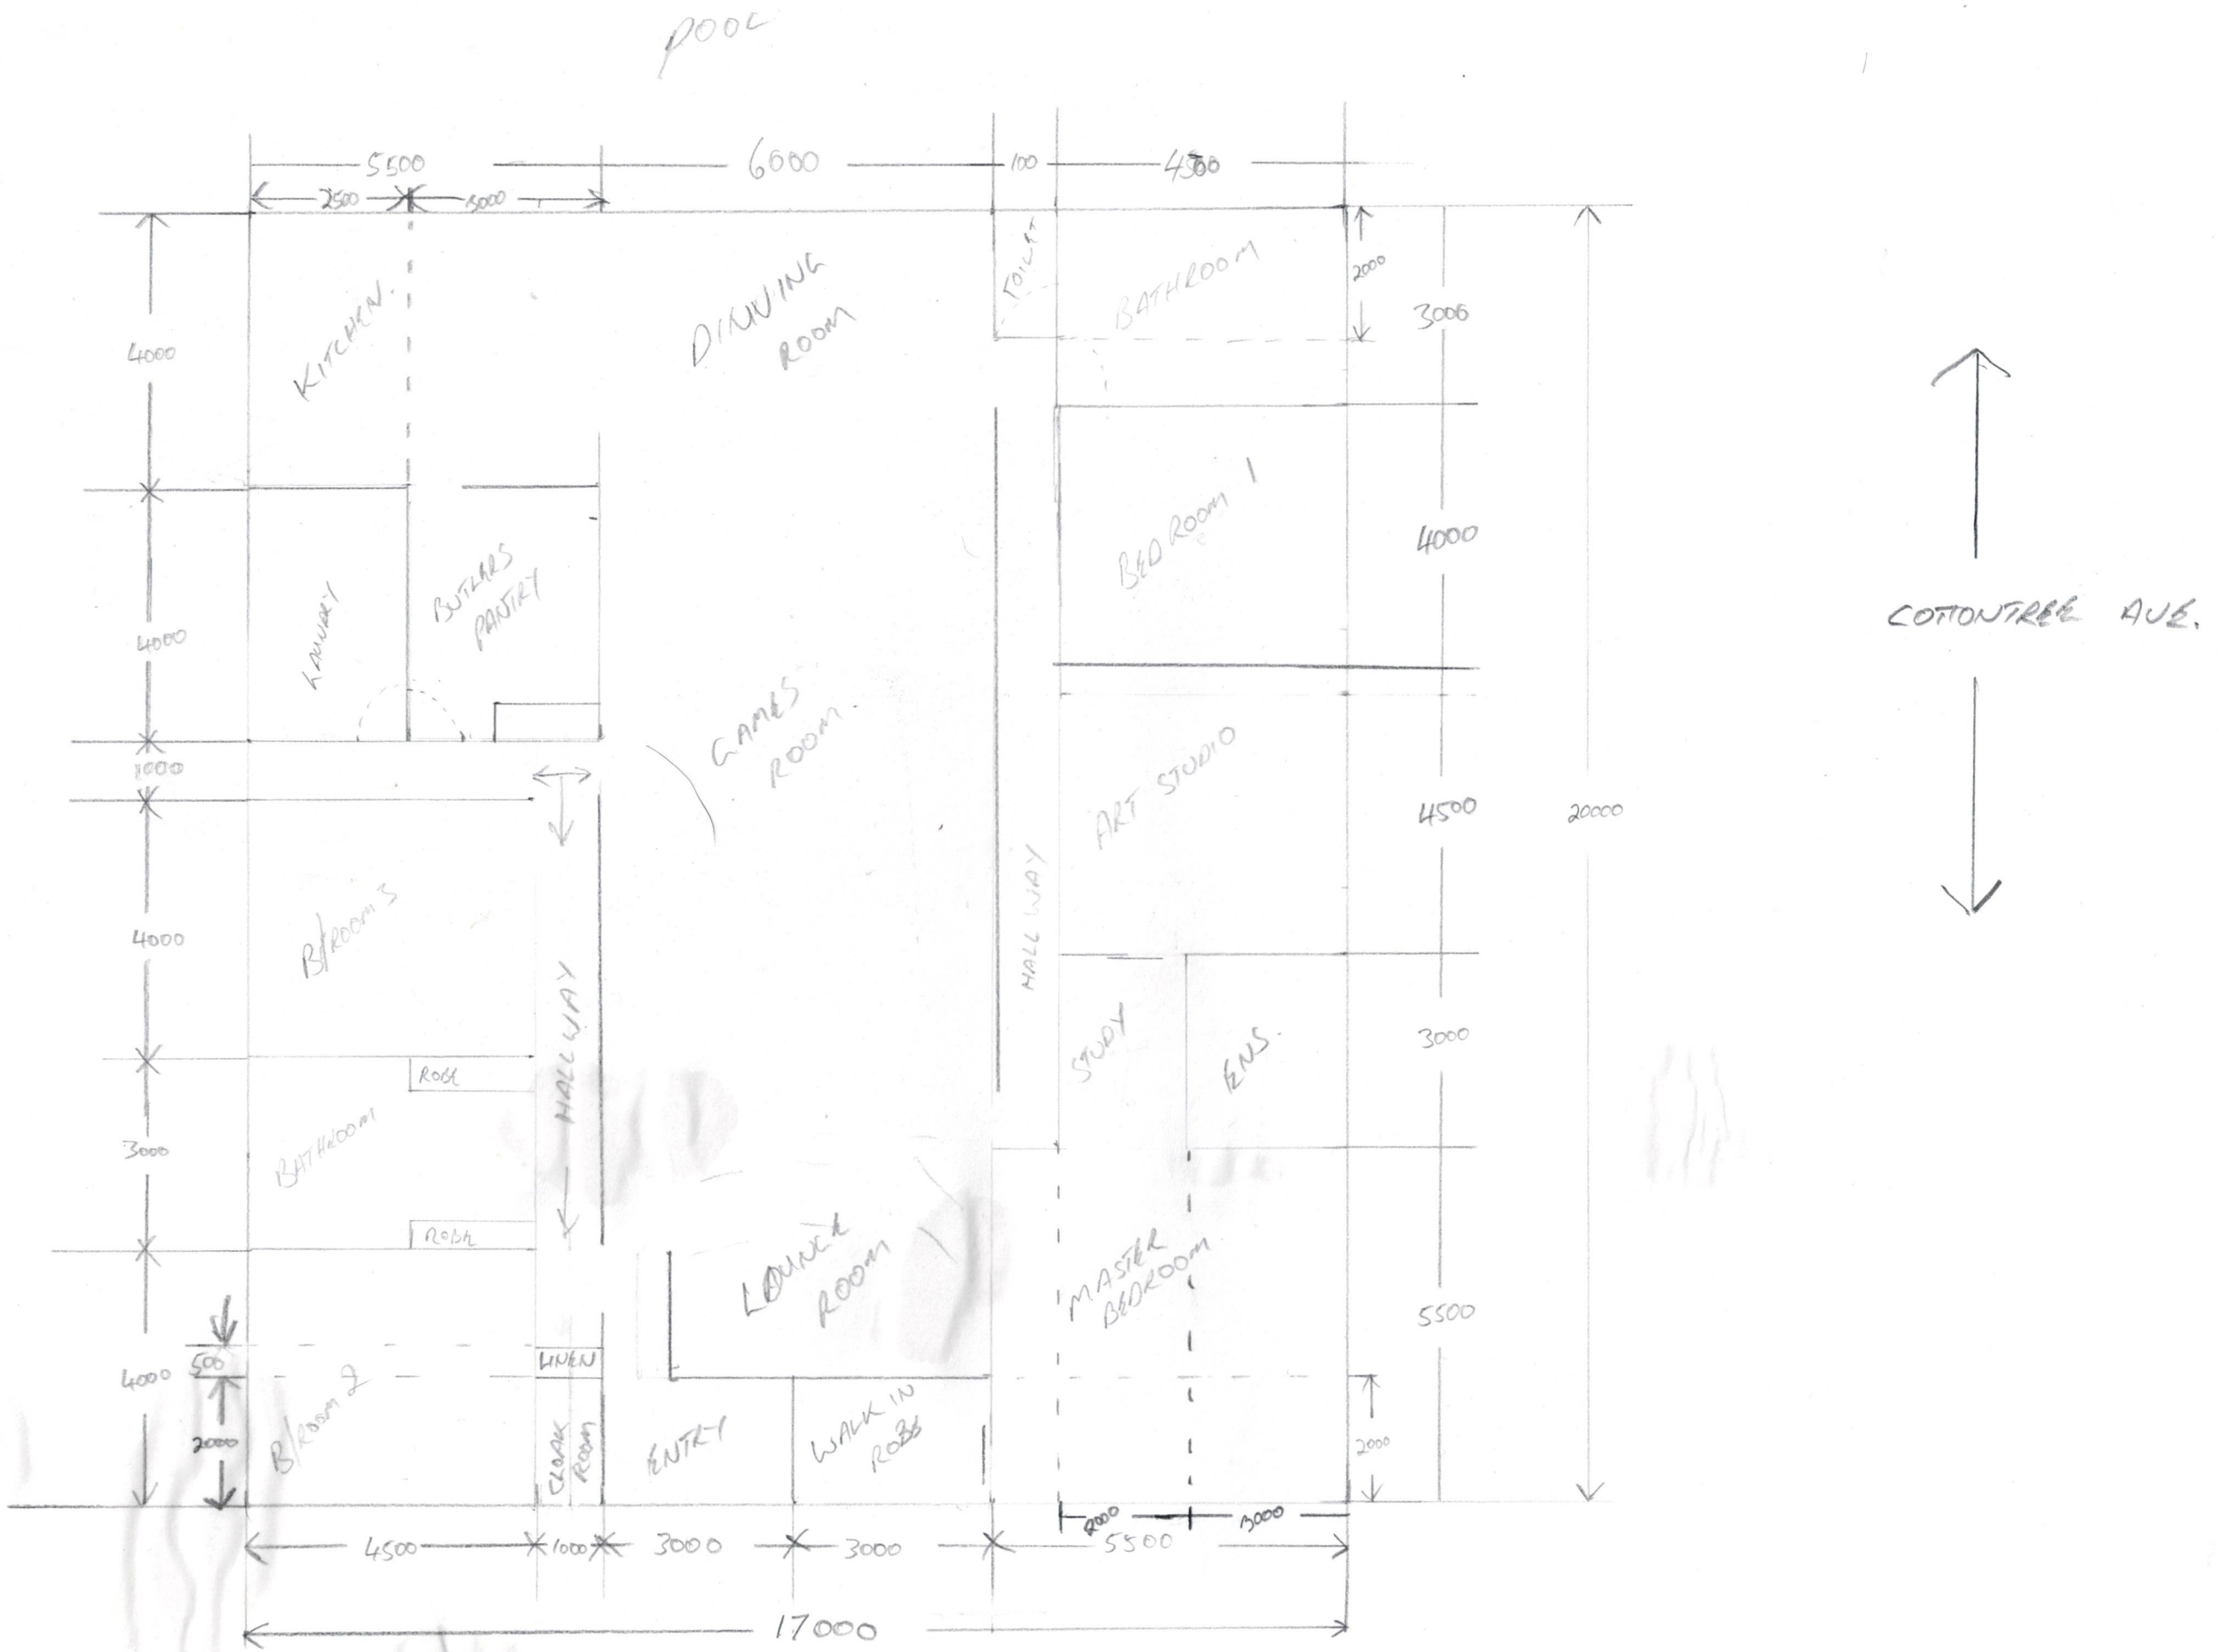
POOL
5500
2500
3000
6000
100
4500
TOILET
BATHROOM
2000
3000
DINNING ROOM
KITCHEN
4000
4000
LAUNDRY
BUTLERS PANTRY
BED ROOM 1
4000
COTTONTREE AVE.
GAMES ROOM
1000
ART STUDIO
4500
20000
B/ROOM 3
4000
HALL WAY
HALL WAY
STUDY
ENS.
3000
ROBE
BATHROOM
3000
ROBE
LOUNGE ROOM
MASTER BEDROOM
5500
500
LINEN
4000
B/ROOM 2
2000
CLOAK ROOM
ENTRY
WALK IN ROBE
2000
2000
3000
4500
1000
3000
3000
5500
17000
WATER SIDE DR.