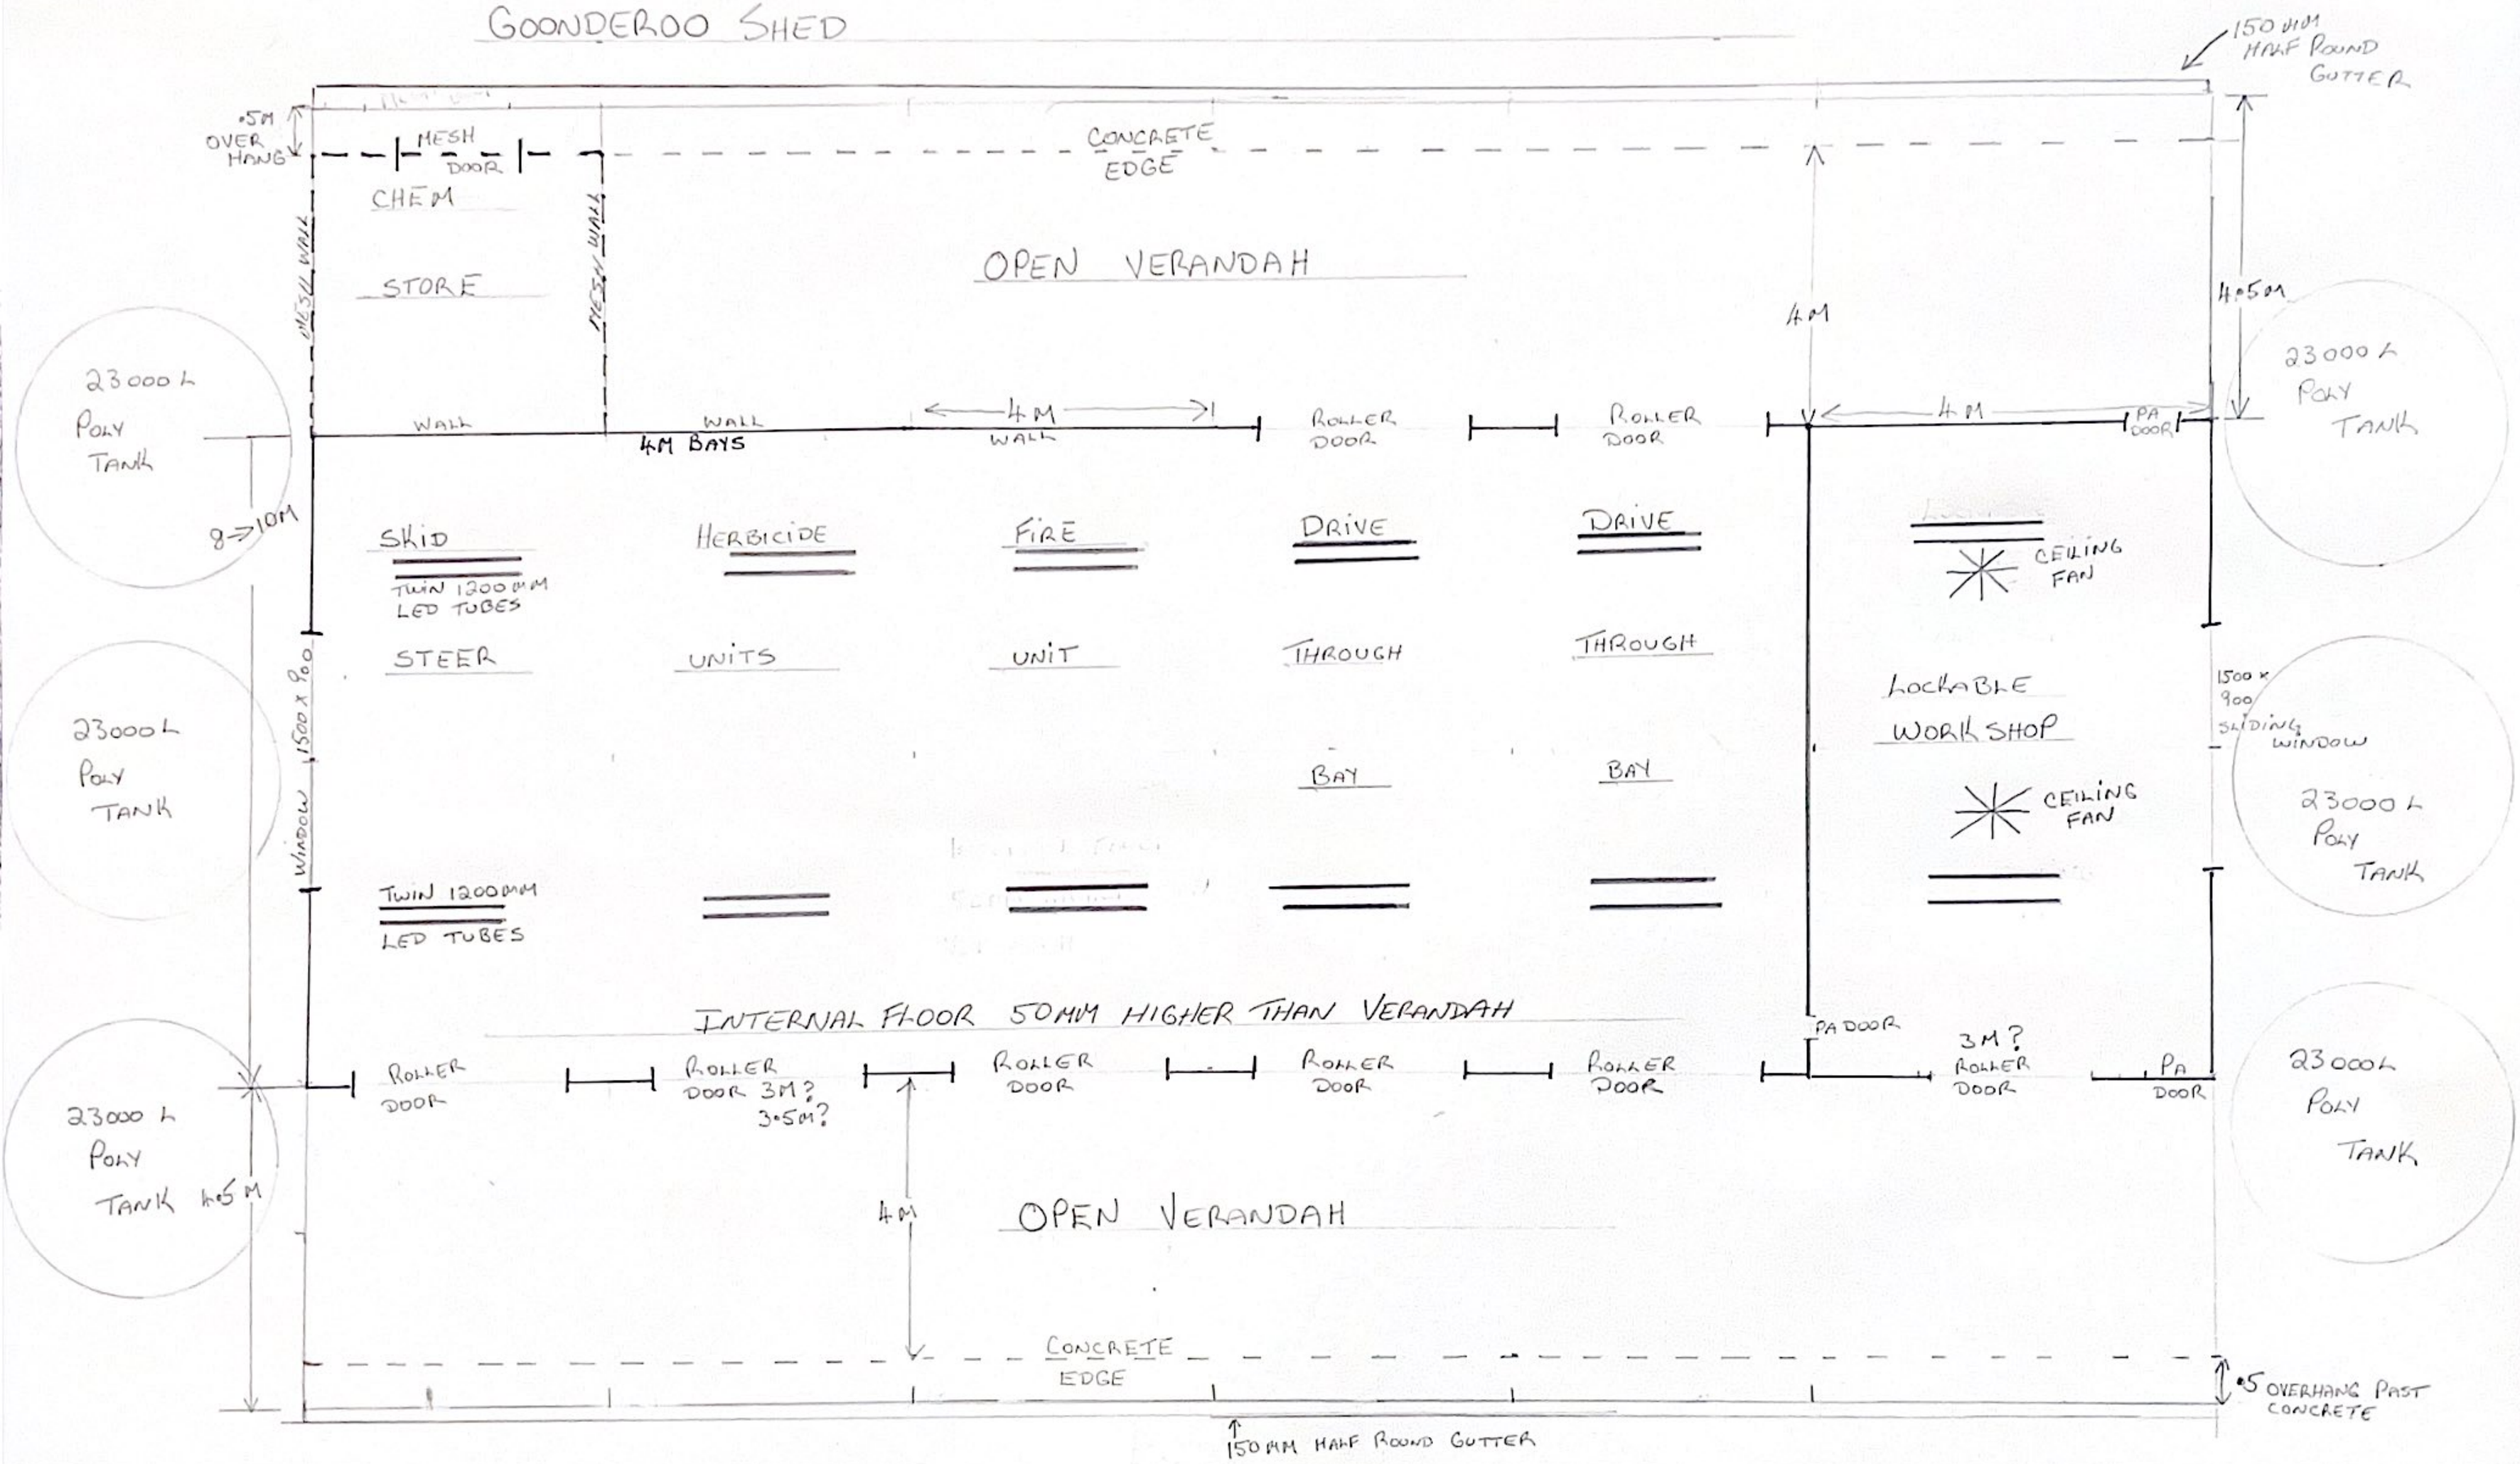GOONDEROO SHED