LOCATION PLAN

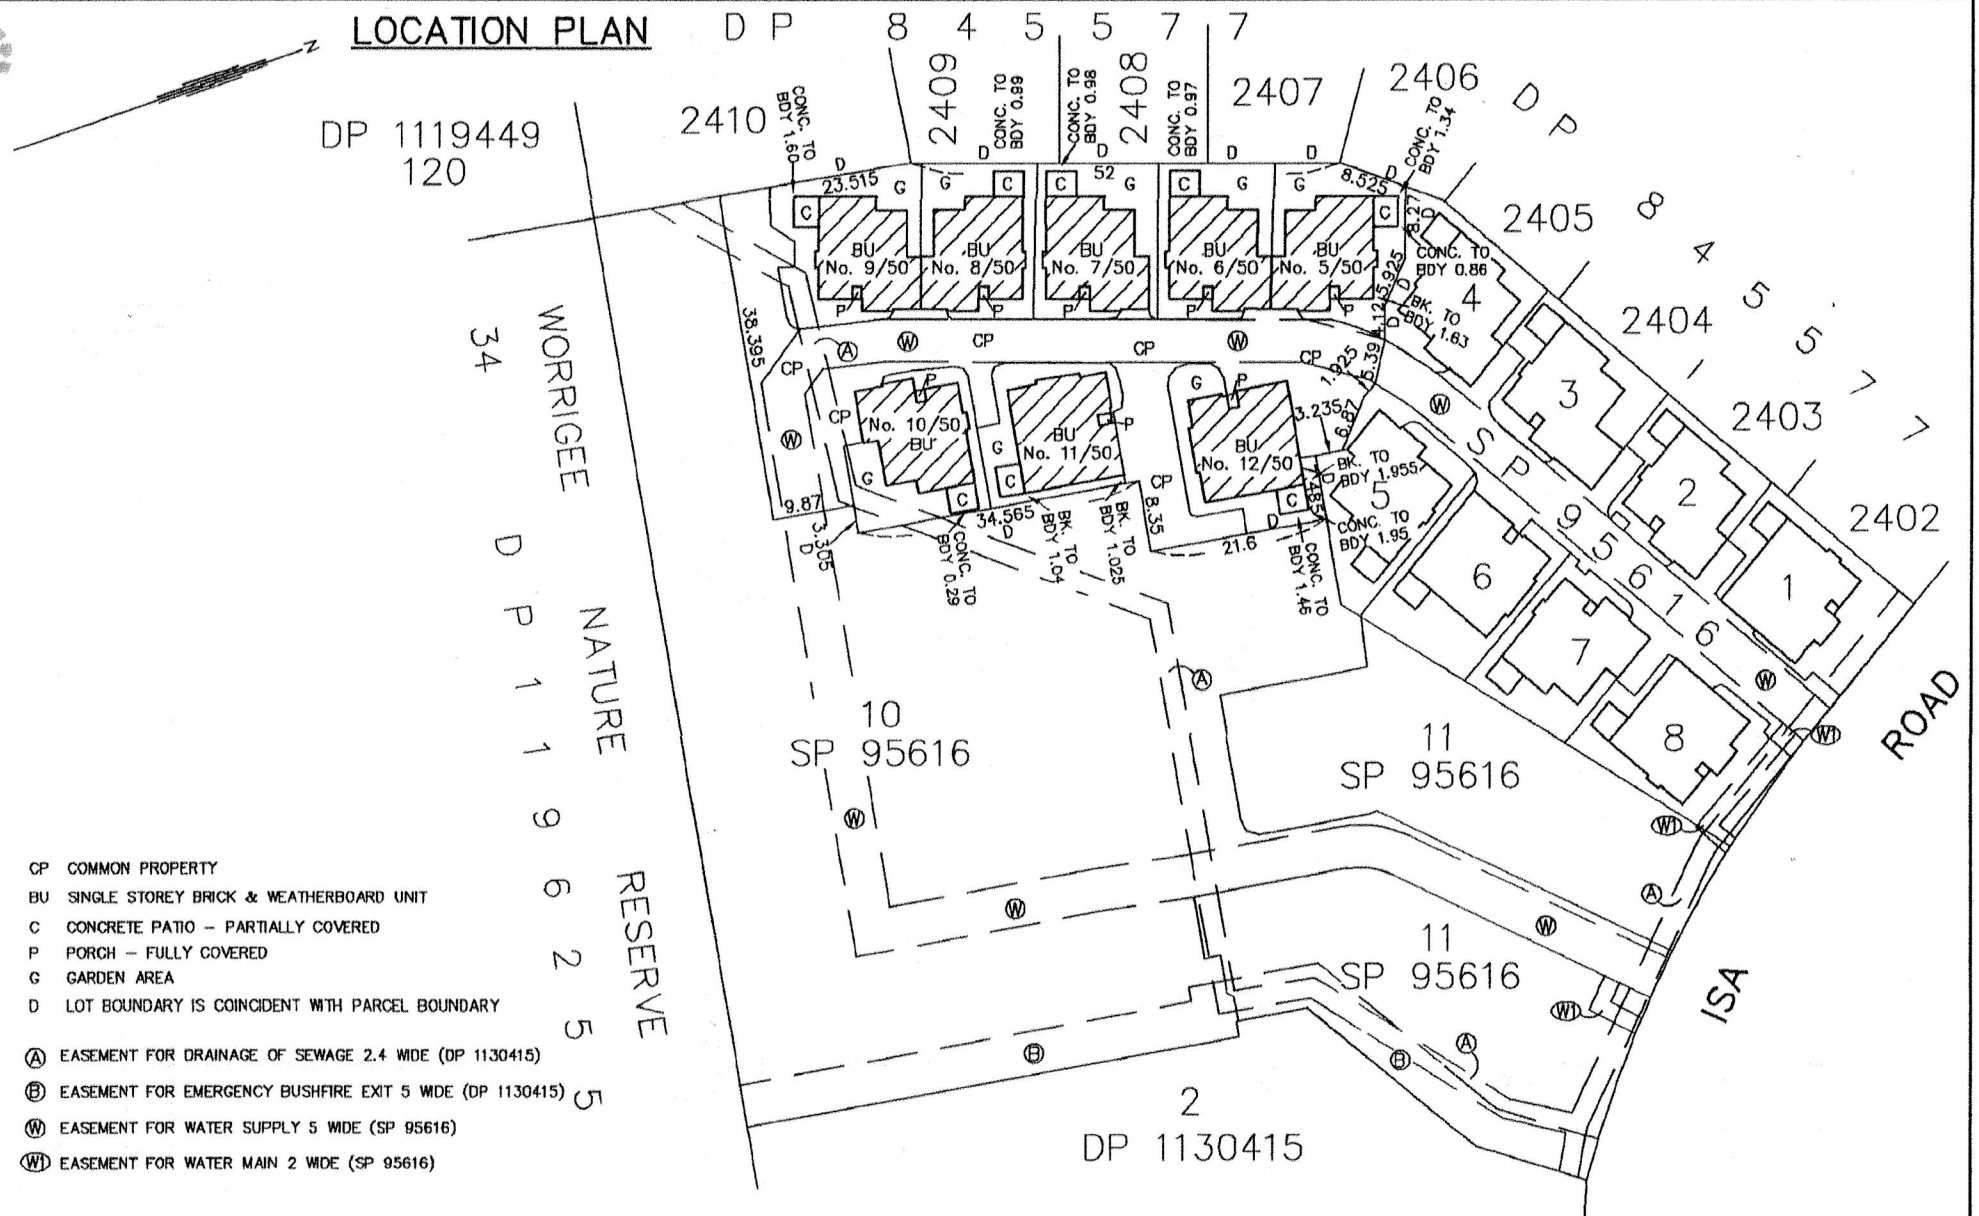

CP COMMON PROPERTY
BU SINGLE STOREY BRICK & WEATHERBOARD UNIT
C CONCRETE PATIO – PARTIALLY COVERED
P PORCH – FULLY COVERED
G GARDEN AREA
D LOT BOUNDARY IS COINCIDENT WITH PARCEL BOUNDARY

(A) EASEMENT FOR DRAINAGE OF SEWAGE 2.4 WIDE (DP 1130415)
(B) EASEMENT FOR EMERGENCY BUSHFIRE EXIT 5 WIDE (DP 1130415)
(W) EASEMENT FOR WATER SUPPLY 5 WIDE (SP 95616)
(WI) EASEMENT FOR WATER MAIN 2 WIDE (SP 95616)

SURVEYOR	PLAN HEADING		REGISTERED	(DP OR SP NUMBER)
Name: ROSS J DOUGLAS Date: 10/05/2018 Reference: N26566–S2	STRATA PLAN OF SUBDIVISION OF LOT 9 SP 95616	L.G.A.: SHOALHAVEN Locality: WORRIGEE Reduction Ratio: 1: 600 Lengths are in metres	21.1.2019	SP98925

Req:R941650 /Doc:SP 0098925 P /Rev:21-Jan-2019 /NSW LRS /Pgs:ALL /Prt:06-Jun-2022 10:16 /Seq:1 of 8
© Office of the Registrar-General /Src:InfoTrack /Ref:22/3412
InfoTrack